




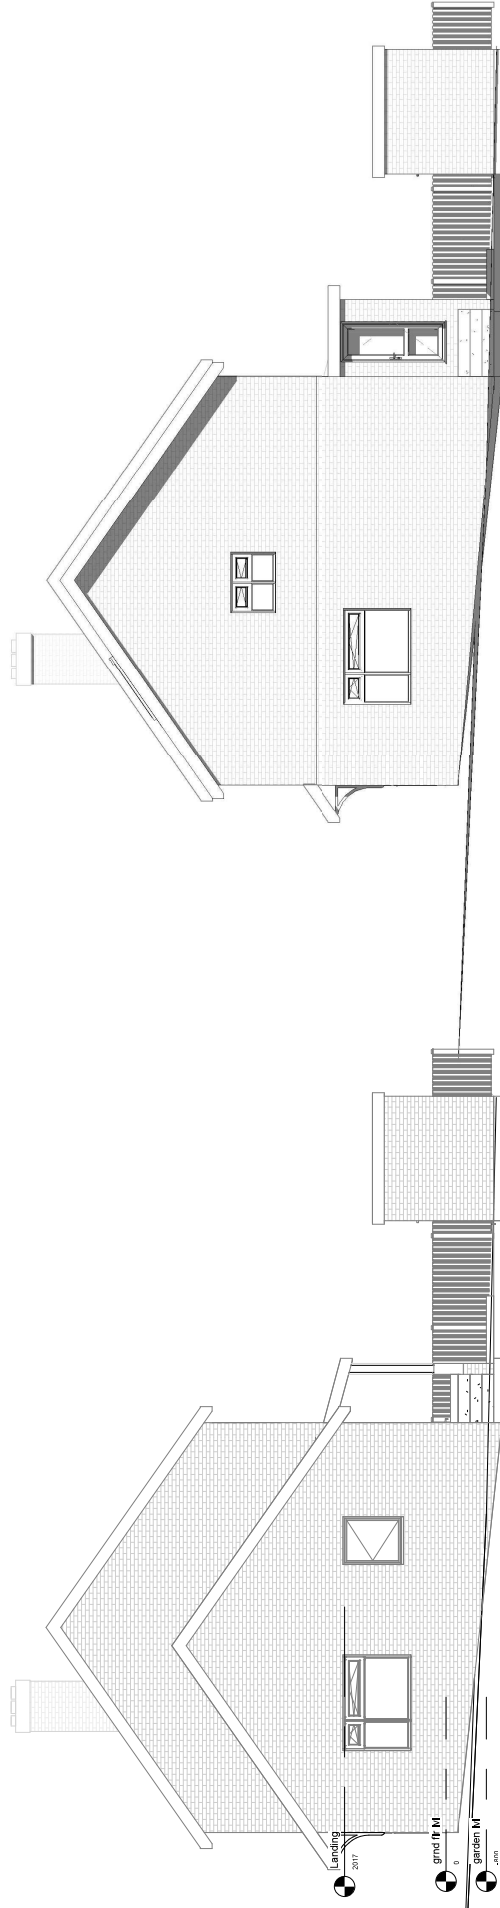

Existing Elevation-Right side

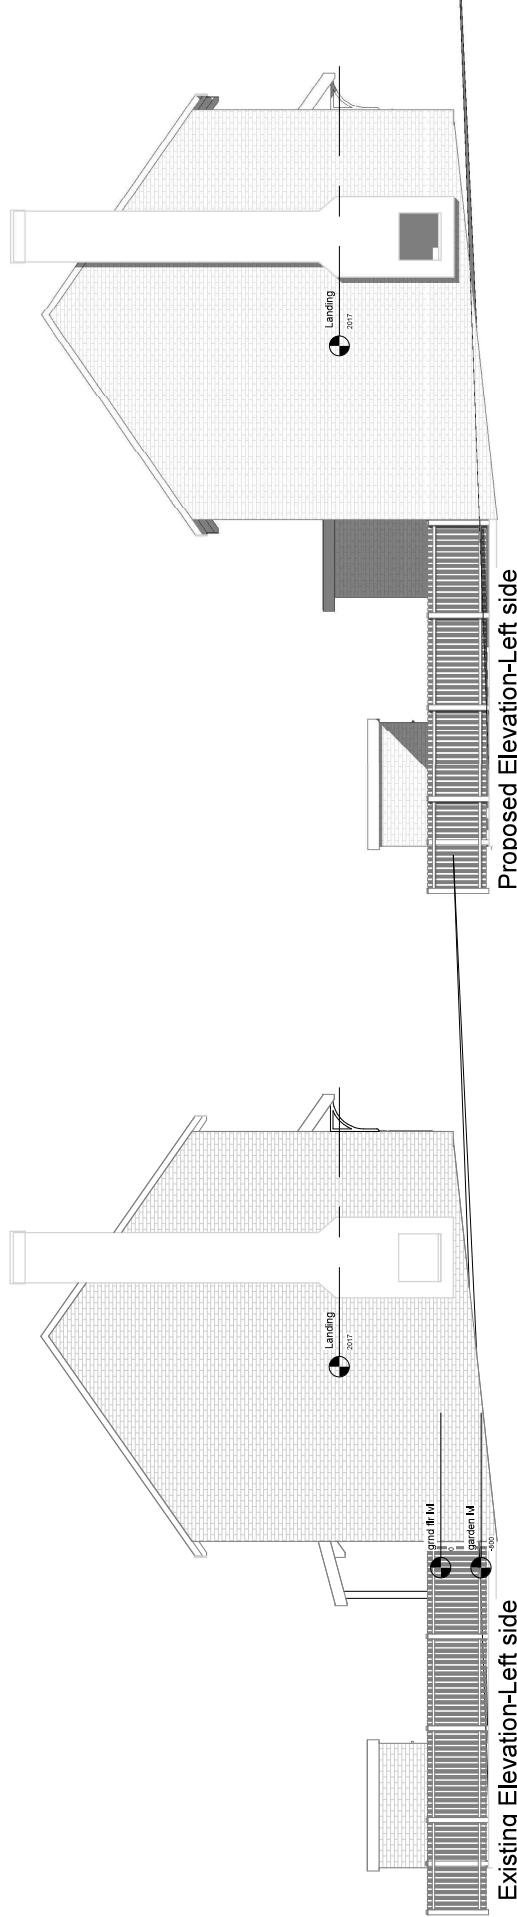

Existing Elevation-Left side

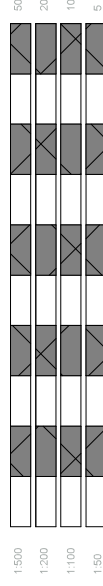

All measurement to be checked on site prior to any comment

Parkers Design Limited - The Studio @ 90, PO9 2PR

www.pexd.co.uk - info@parkersdesign.com - 07776 008822

parkers
executive
design

7 Dean Road
SO50 7JE

CLIENT

Hayns

Date	Issue Date	Scale (@ A3)	1 : 100
------	------------	--------------	---------

Drawn by	SW	DRAWING NUMBER
----------	----	----------------

Checked by	SR	P4
------------	----	----

Elevations-Right/Left side

SHEET

(C) Copyright of Parkers Design (Southern) Limited. Any reproduction of these drawings will require written authority from the copyright owner.