


1. NOTES:
2. THREE CANOPIES HAVE BEEN MEASURED AND PLOTTED AT THEIR CARDINAL POINTS FOR CLARITY AND PRESENTATION PURPOSES.
3. THE MEASUREMENTS AND THE LOCATION OF THE CANOPIES HAVE BEEN APPROXIMATED UNLESS OTHERWISE STATED.
4. THE PROTECTION OF THE MINIMUM AREA AROUND A TREE DEEMED TO CONTAIN SUFFICIENT ROOTS AND ROOTING VOLUME TO MAINTAIN THE STABILITY OF THE ADJACENT STRUCTURE, SHALL BE BASED ON THE SITE STRUCTURE IS TO BE TREATED AS A PREFERENCE. (REFER TO MATERIALS FOR FURTHER INFORMATION.)
5. SITE TRAFFIC OR OBSTRUCTIONS ENCOUNTERED AT THE TIME OF THE SURVEY MAY HAVE CAUSED THE MEASUREMENTS TO BE OMITTED OR THEIR ATTRIBUTES BEING APPROXIMATED.
6. THE MEASUREMENTS WERE OBTAINED FROM THE SURVEY CONTRACTOR TO BE 359969-2010.
7. THE SITE CAN BE OF RISK ASSESSED FOR NESTING BIRDS AND BATS.
8. THE ARBORCULTURAL SURVEY IS BASED ON THE SUPPLIED TOPOGRAPHICAL SURVEY. THE LOCATION OF FEATURES SHOWN HAS NOT BEEN CHECKED.
9. DO NOT SCALE THIS DRAWING.
10. THIS DRAWING IS TO BE USED IN CONJUNCTION WITH THE ARBORCULTURAL SURVEY REPORT UNLESS OTHERWISE STATED.
11. THESE DRAWINGS ARE FOR PLANNING PURPOSES ONLY.
12. THE PROTECTION DESIGNATION FOR THE TREES IS BASED ON THE 555867-2012 "TREES IN RELATION TO DESIGN, DEMOLITION AND CONSTRUCTION, RECOMMENDATIONS FOR THE ARBORCULTURAL PROTECTION STATEMENT BY ACS CONSULTING.
13. PROTECTION MEASURES TO BE INSTALLED PRIOR TO WORKS
14. WHERE THE POTENTIAL FOR ENCROACHMENT INTO A TREE'S ROOT PROTECTION AREA EXISTS, THE FOLLOWING MEASURES, IN CONJUNCTION WITH THE RPA ARE TO BE UNDERTAKEN, MUST BE IN ACCORDANCE WITH AN APPROVED METHOD STATEMENT BY ACS CONSULTING.
15. ALL SITE OPERATORS SHOULD BE MADE AWARE THROUGH A SITE INDUCTION AND INDUCTION MATERIALS TO THE REQUIREMENTS OF PROTECTION FENCING, AND OF THE FACT THAT IT IS NOT TO BE MOVED OR REMOVED.
16. THIS DRAWING SHOULD BE READ IN CONJUNCTION WITH THE ACS CONSULTING ARBORCULTURAL METHOD STATEMENT

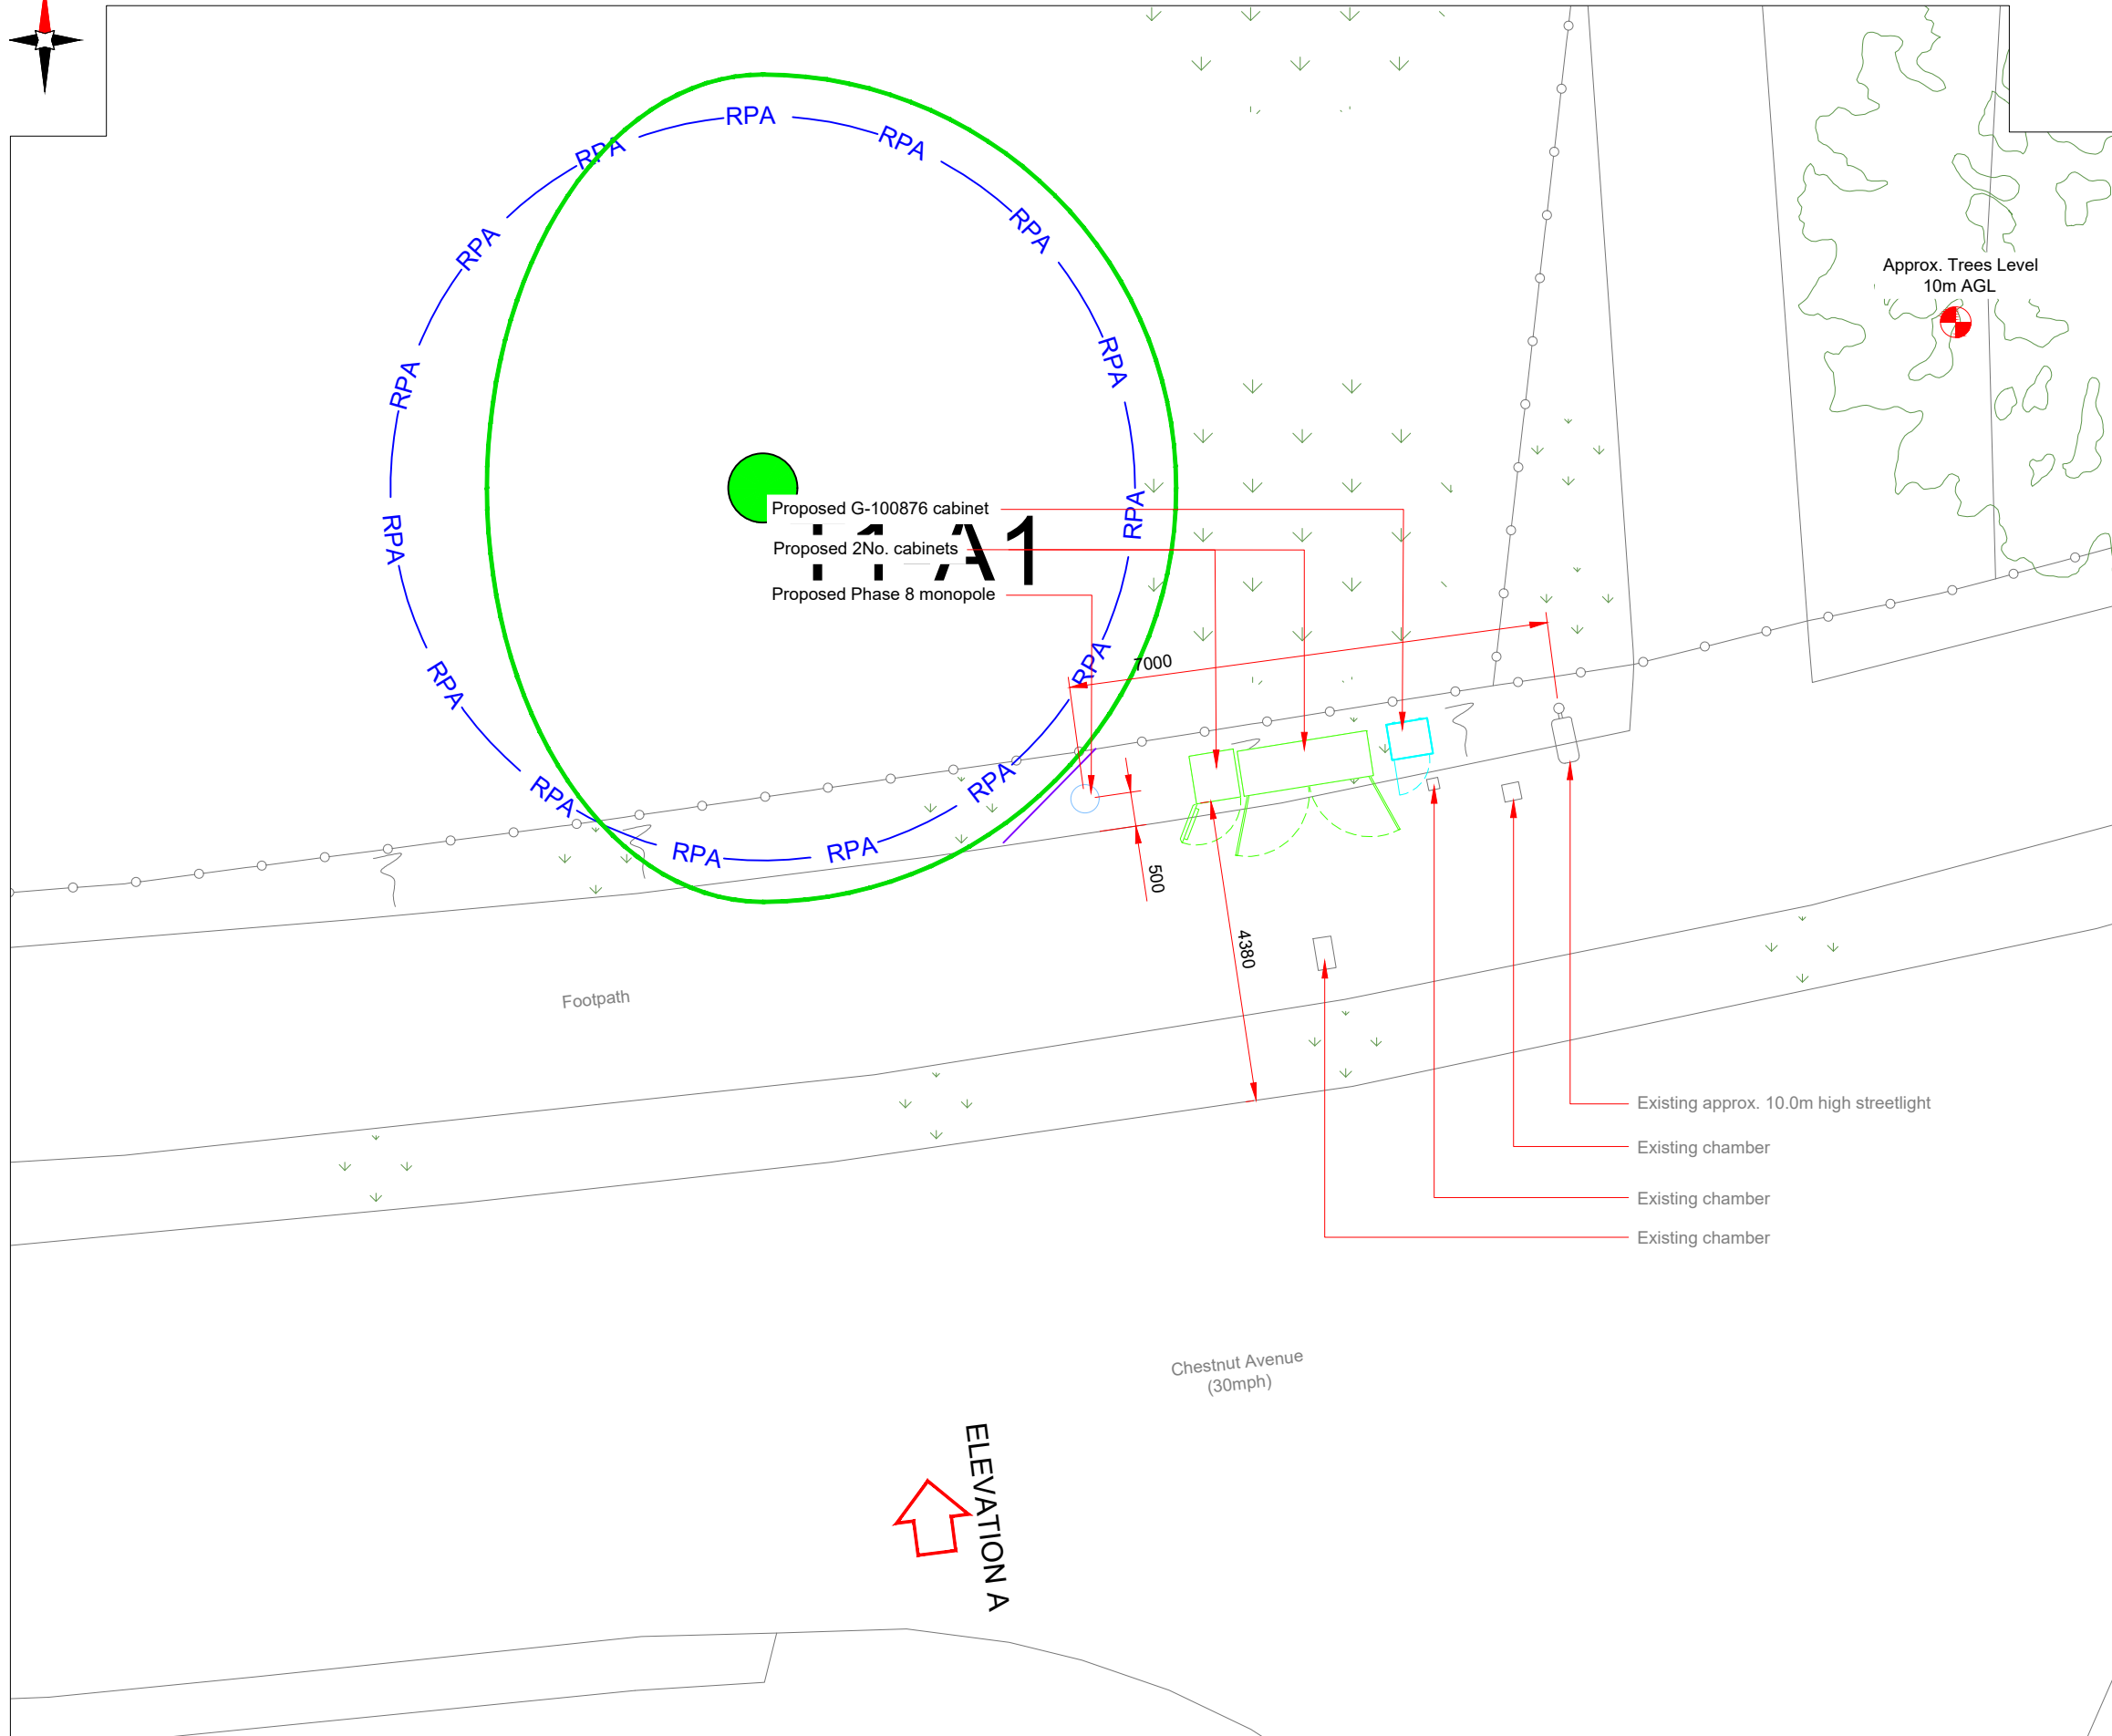

General Notes

1. The arboreal/survey survey is based on the supplied plan. This may contain inaccurate information.
2. Trees have been plotted using the fixed points of the lamp post and the pole. It is assumed these are shown correctly on the supplied plan.
3. All arrows on steps / ramps etc indicate an UP direction unless otherwise stated.
4. Contours are shown on soft detail areas only (where applicable) and annotated at a contour interval identified above. Hard detail areas may be contoured if specifically requested.
5. Site traffic or obstructions encountered at the time of the survey may have resulted in treepath features being omitted.

Survey Control



Rev	Date	Description	CAD	
Client				
WHP Telecom Ltd				
ACS Consulting Bayview West Chester Road Richmond BC V6X 1S5 (604) 276-4422 info@acsconsulting.co.uk		ACS Consulting 277 Bath Street Glasgow G2 4JR (0141) 304 1033 gmg@acsconsulting.co.uk		
Arboricultural Layout/Protection Plan				
Chestnut Avenue Eastleigh SO50 5EL				
Surveyor: IRM	CAD: SPT	Checker: IRM	Rev:	
Date of Issue:	June 2023	ACS Ref No: ARB/4908/Y/100		