



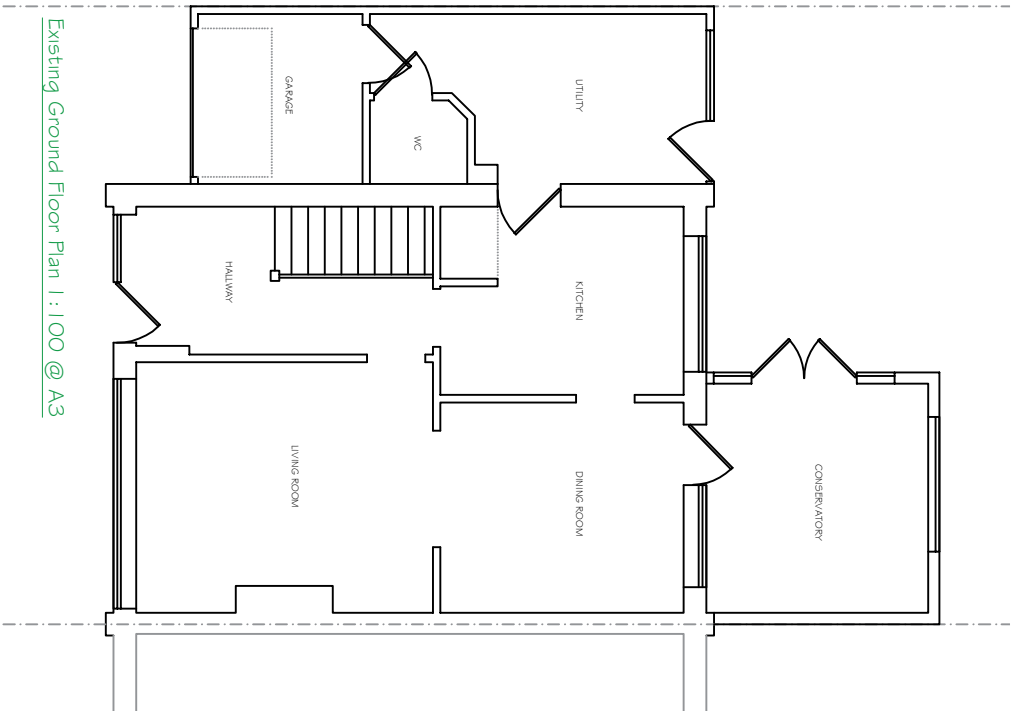

Existing Ground Floor Plan 1:100 @ A3

SHEET: 1	REVISION: 2	PROJECT NUMBER: 377	DATE: July 2023
CLIENT # SITE ADDRESS: Tom Vaughan 43 Allen Road Hedge End Southampton SO30 4EU		SCALE: As specified @ A3	
DISCLAIMER: These drawings are the property of Apple Tree Architecture Ltd. and should not be copied or amended without permission. Do not scale from this drawing, check all measurements on-site prior to fabrication			
OFFICE ADDRESS: Apple Tree Architectural Design Consultants 25 Crows Nest Lane Botley Southampton Hants			

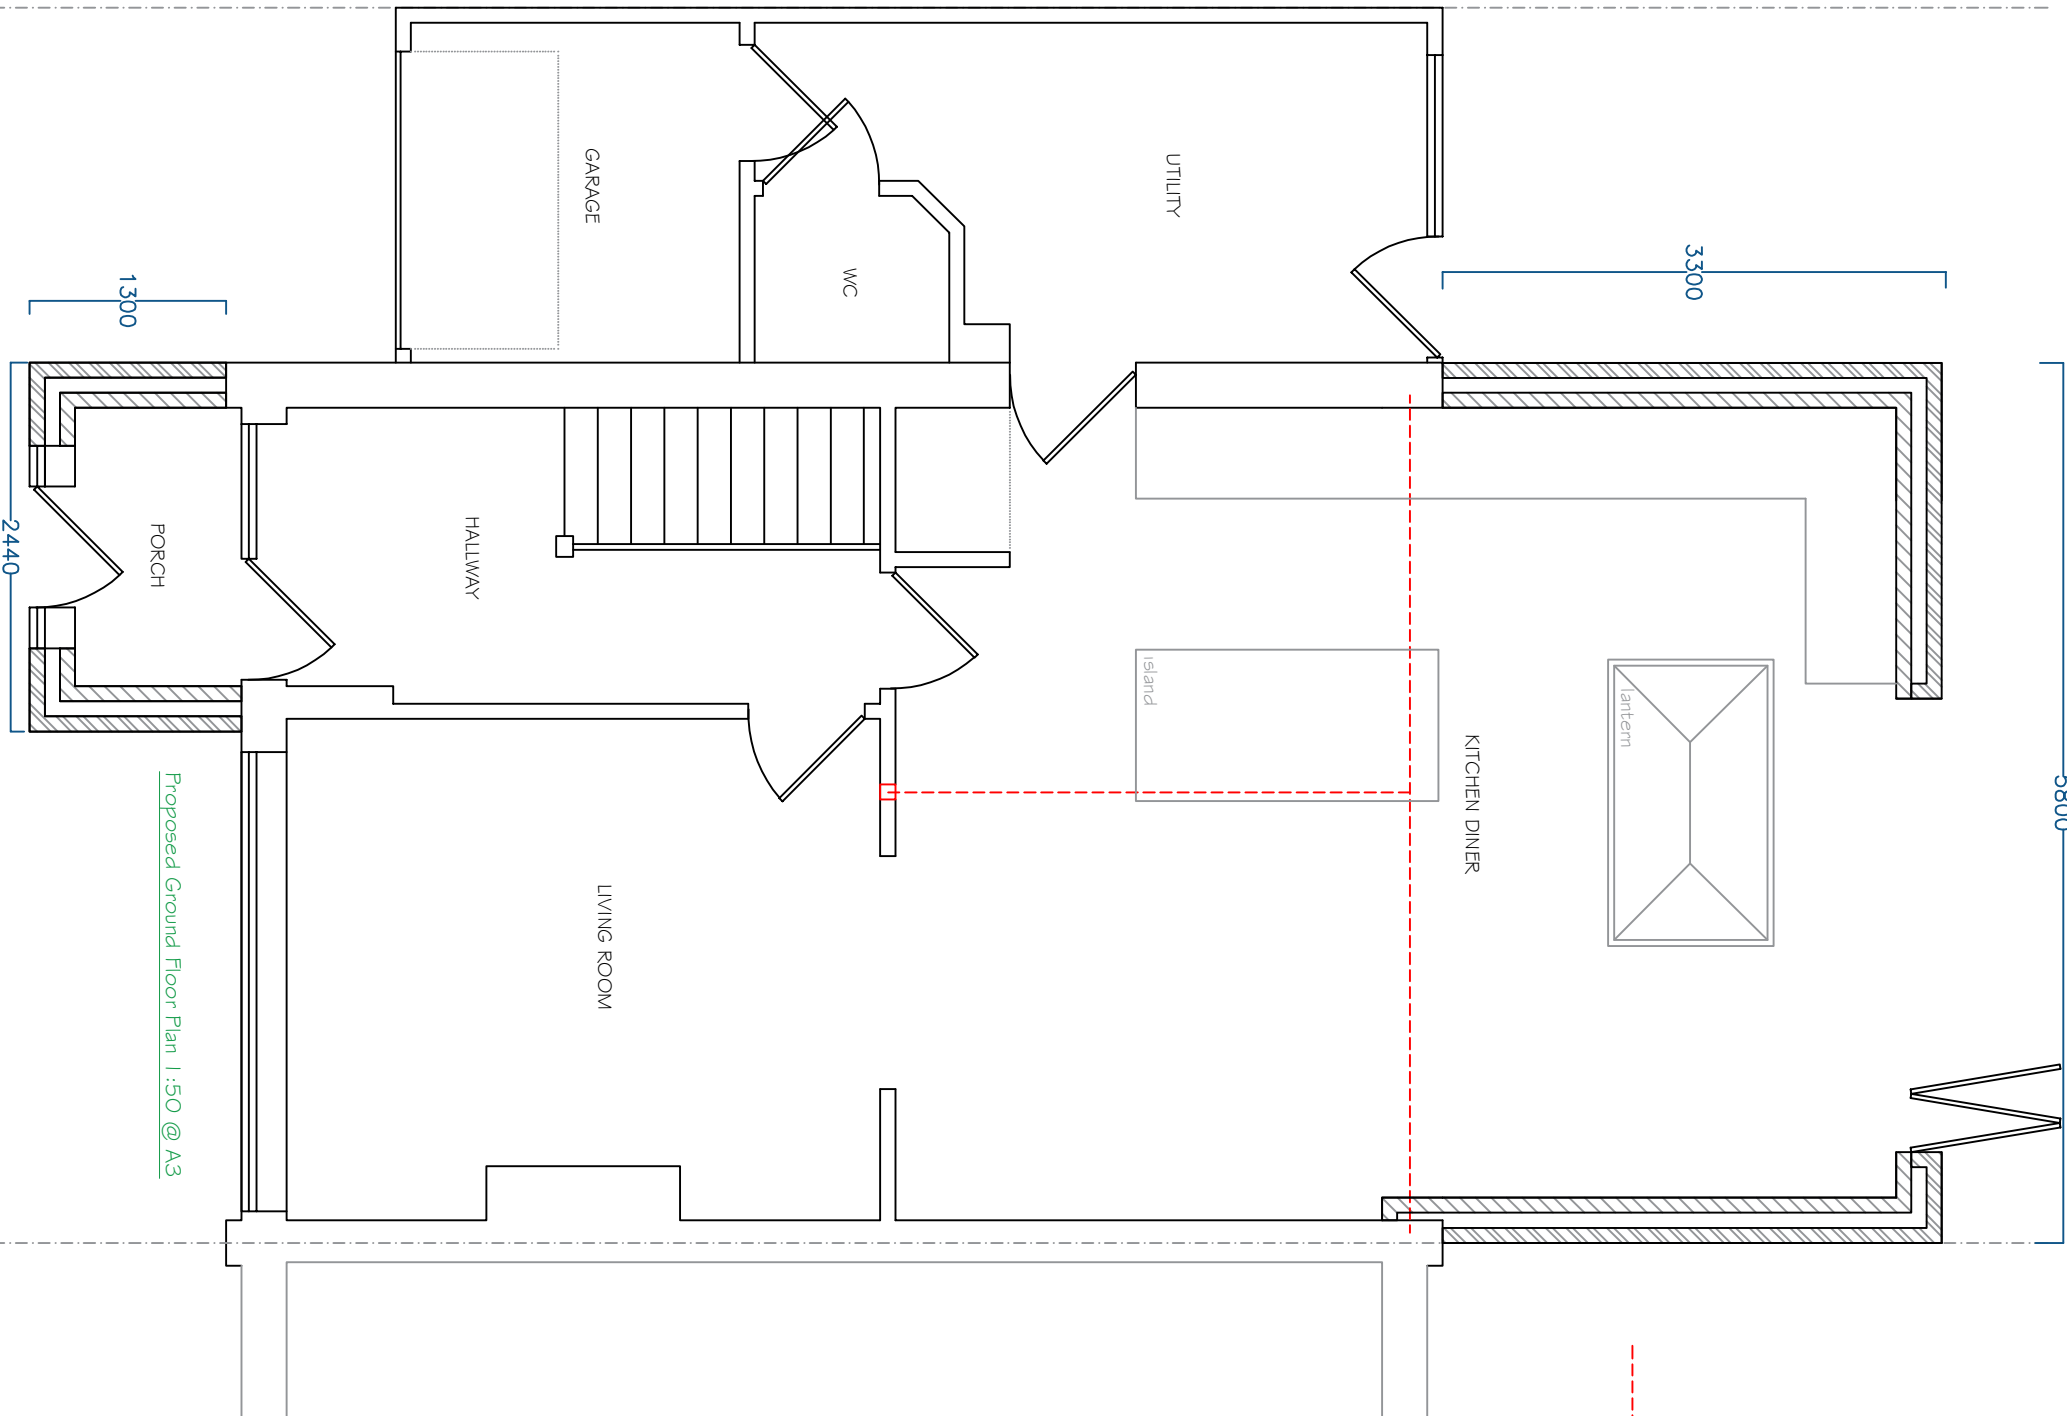

Proposed Ground Floor Plan 1:50 @ A3

INTERNAL LAYOUT SHOWN
INDICATIVELY ONLY

--- Denotes possible location of new
steel/structure TBC by Structural
Engineer

3m bi-fold doors