
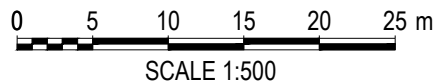
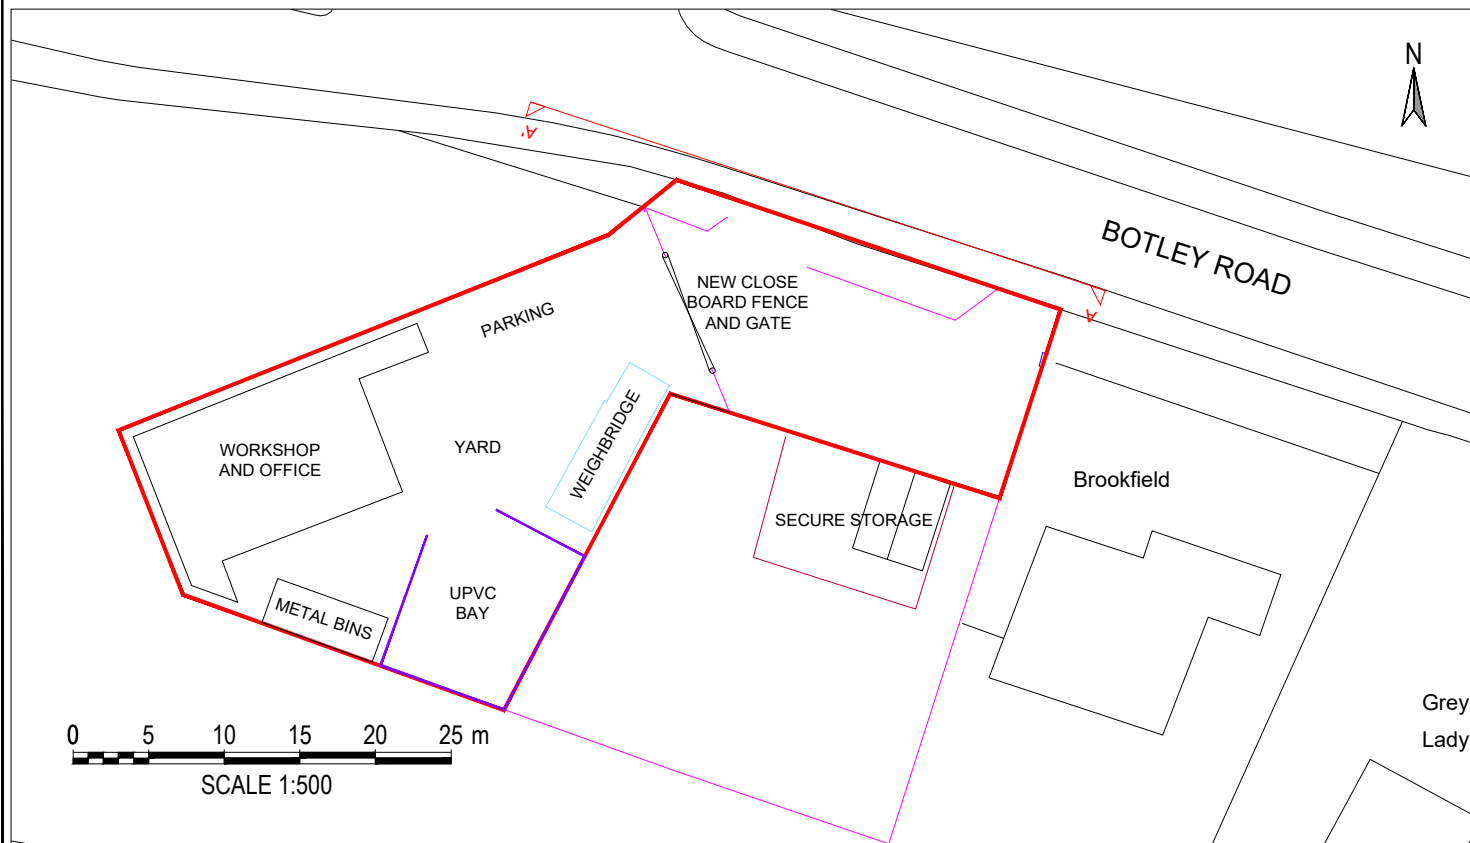


SECTION ROAD FRONTAGE

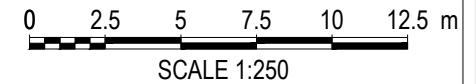

KEY:

	FENCE		APPLICATION BOUNDARY
	WEIGHBRIDGE		SECTIONAL WALL

AJM MATERIAL SALVAGE

BOTLEY ROAD

PROPOSED LAYOUT
SECTION LINE

Drawing Number	Drawn	Date	Approved	Date	Issue	Sheet	Scale @ A4
SEC-01	DJE	MAY'23			W4	1 OF 1	AS SHOWN



**INERT SURVEYING
& DESIGN LIMITED**

HIGHBRIDGE ESTATES
HIGHBRIDGE ROAD
BRAMBRIDGE
EASTLEIGH SO50 6HS



+44 (0)1962 717627 +44 (0)7801 353650 david.evans@inertrecycling.co.uk