


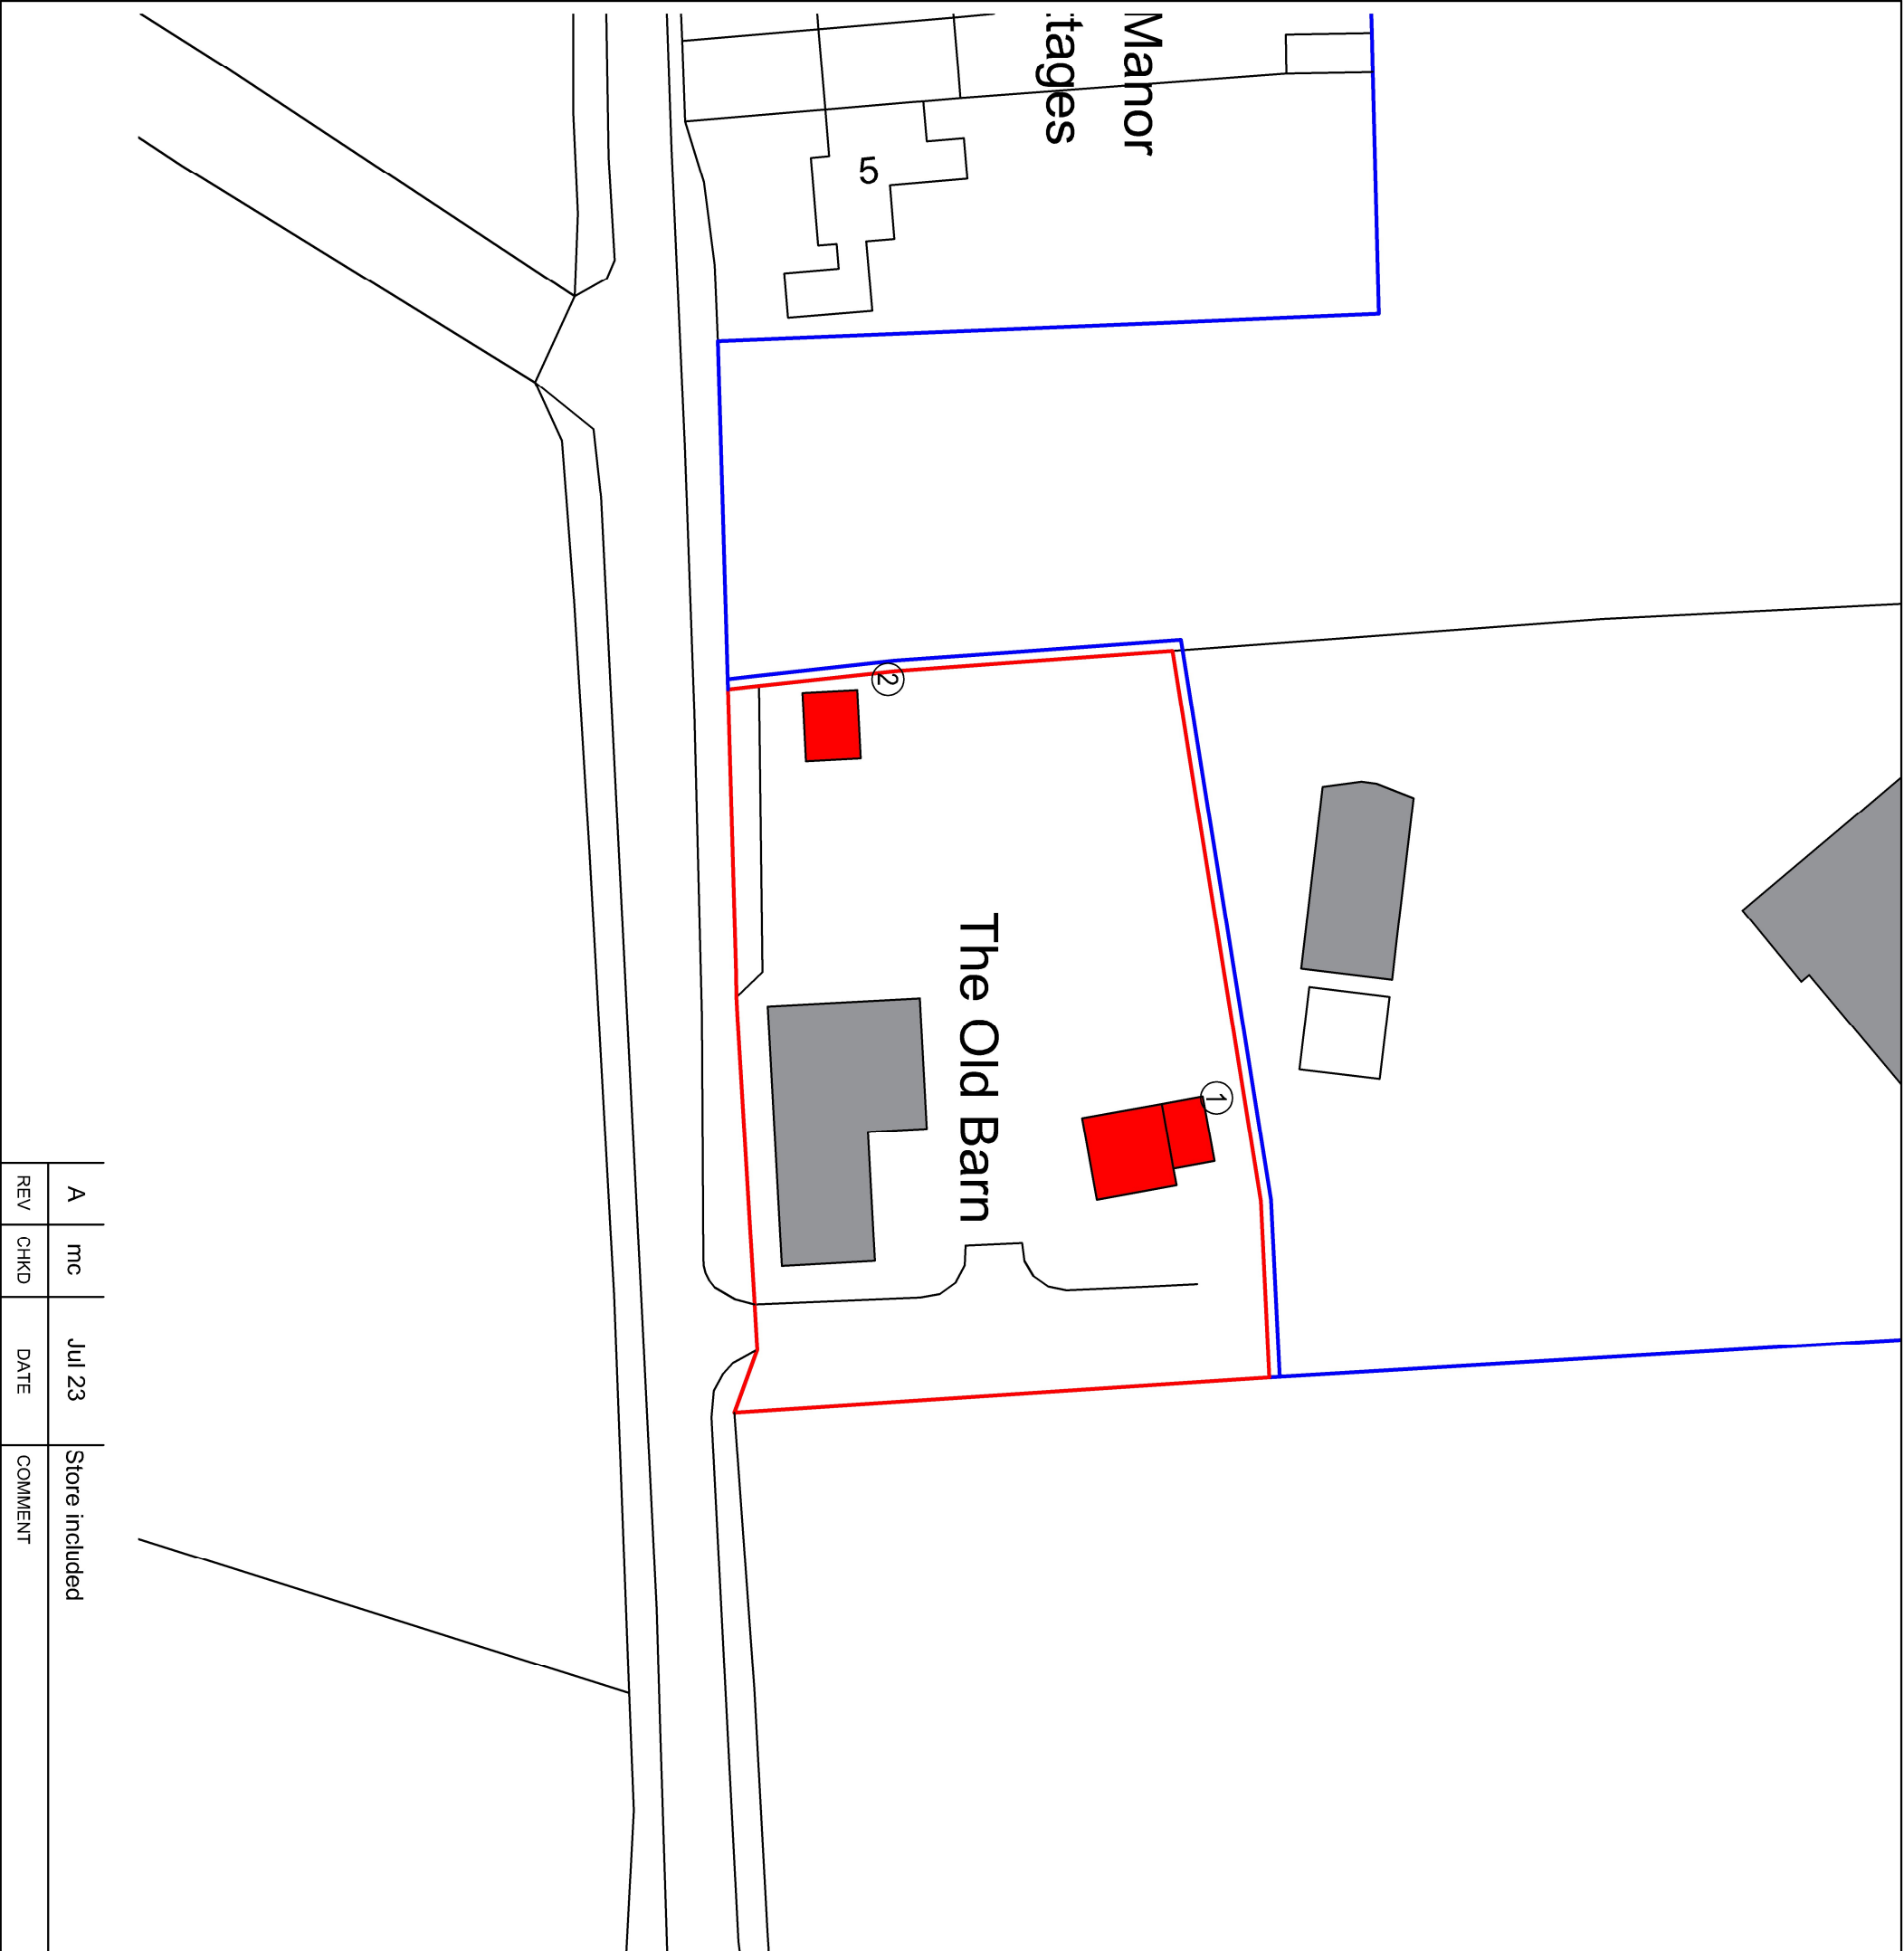

Key

Adjacent land owned by the applicant.

Application site.

Carport and store situated forward of the principal elevation of the Annexe.

Summerhouse situated to the West of the Old Barn.



SCHEME TITLE		CREATED	
ALLINGTON MANOR		MAC	
FARM		DATE	
		May 2023	
DRAWING TITLE		CHECKED	
		MM	
		APPROVED	
		MM	
		REVISION	
		A	
BLOCK PLAN		DRAWING NUMBER	
		PL02	
PROJECT NO.		SCALE	
-		1/500	