
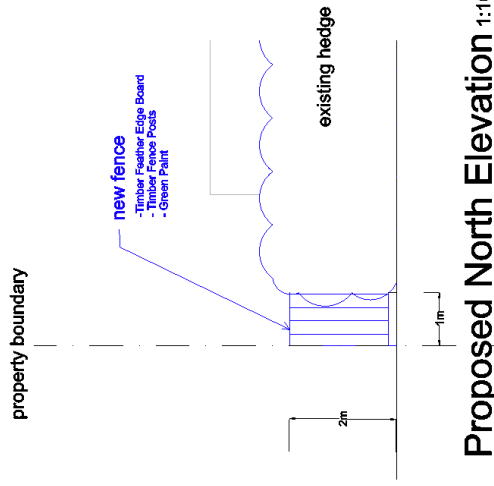
 


Proposed North Elevation 1:100

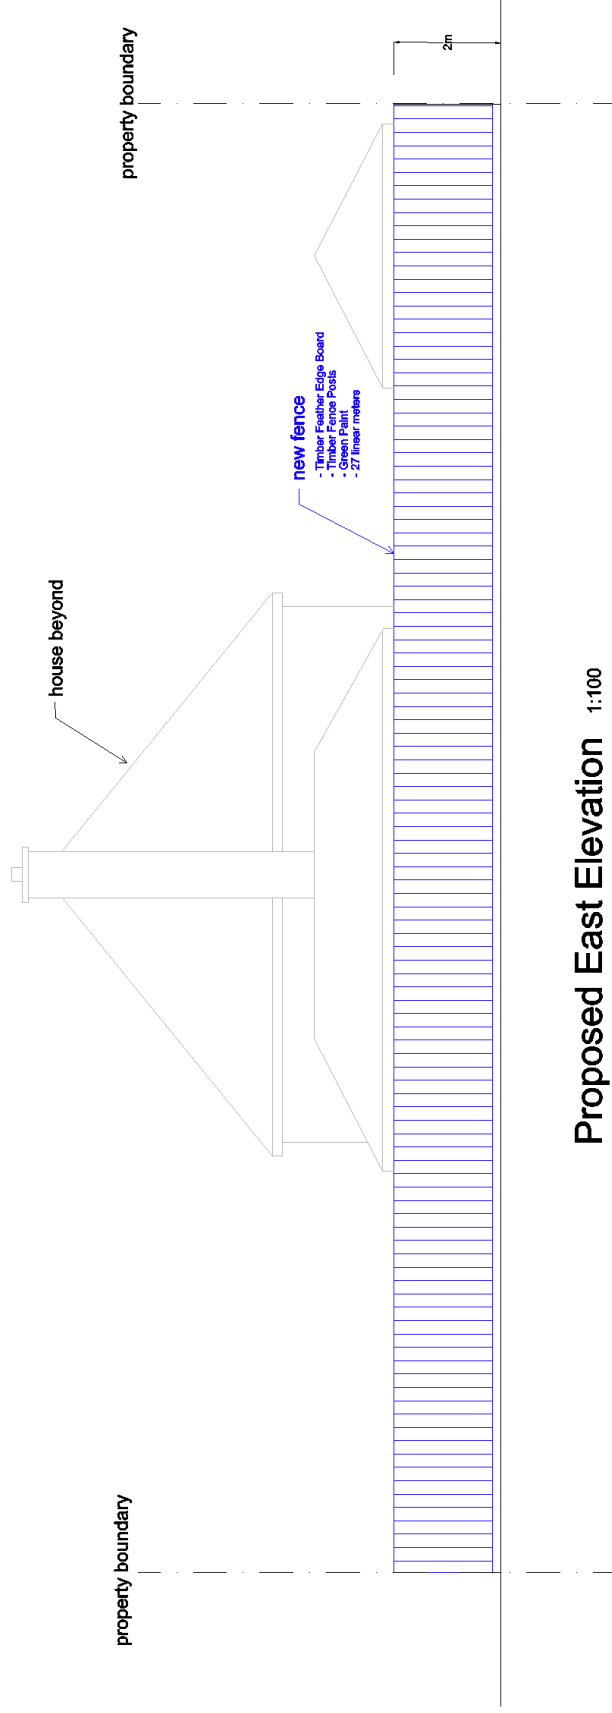

Proposed East Elevation 1:100