


Existing Plan 1:100

Kingsway

Hocombe Road

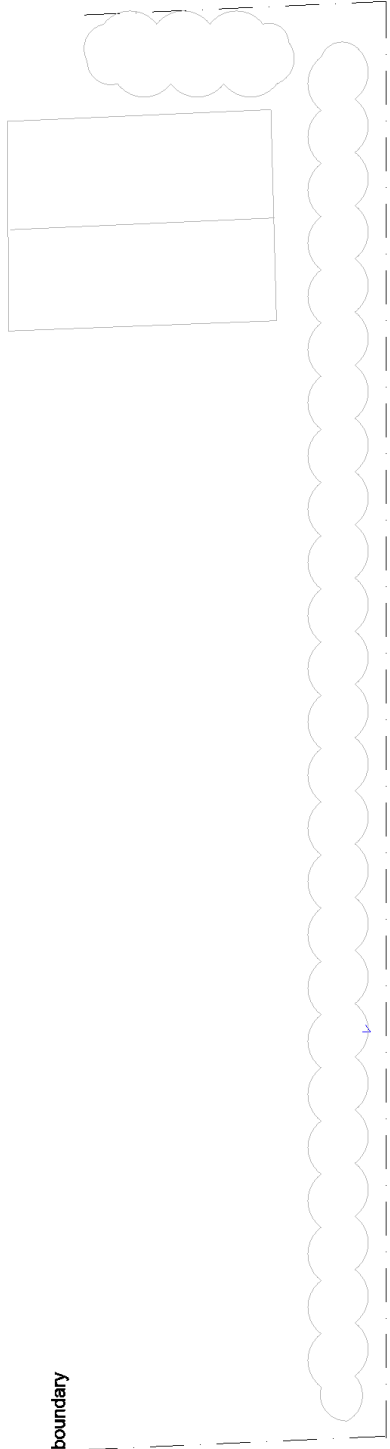

property boundary