


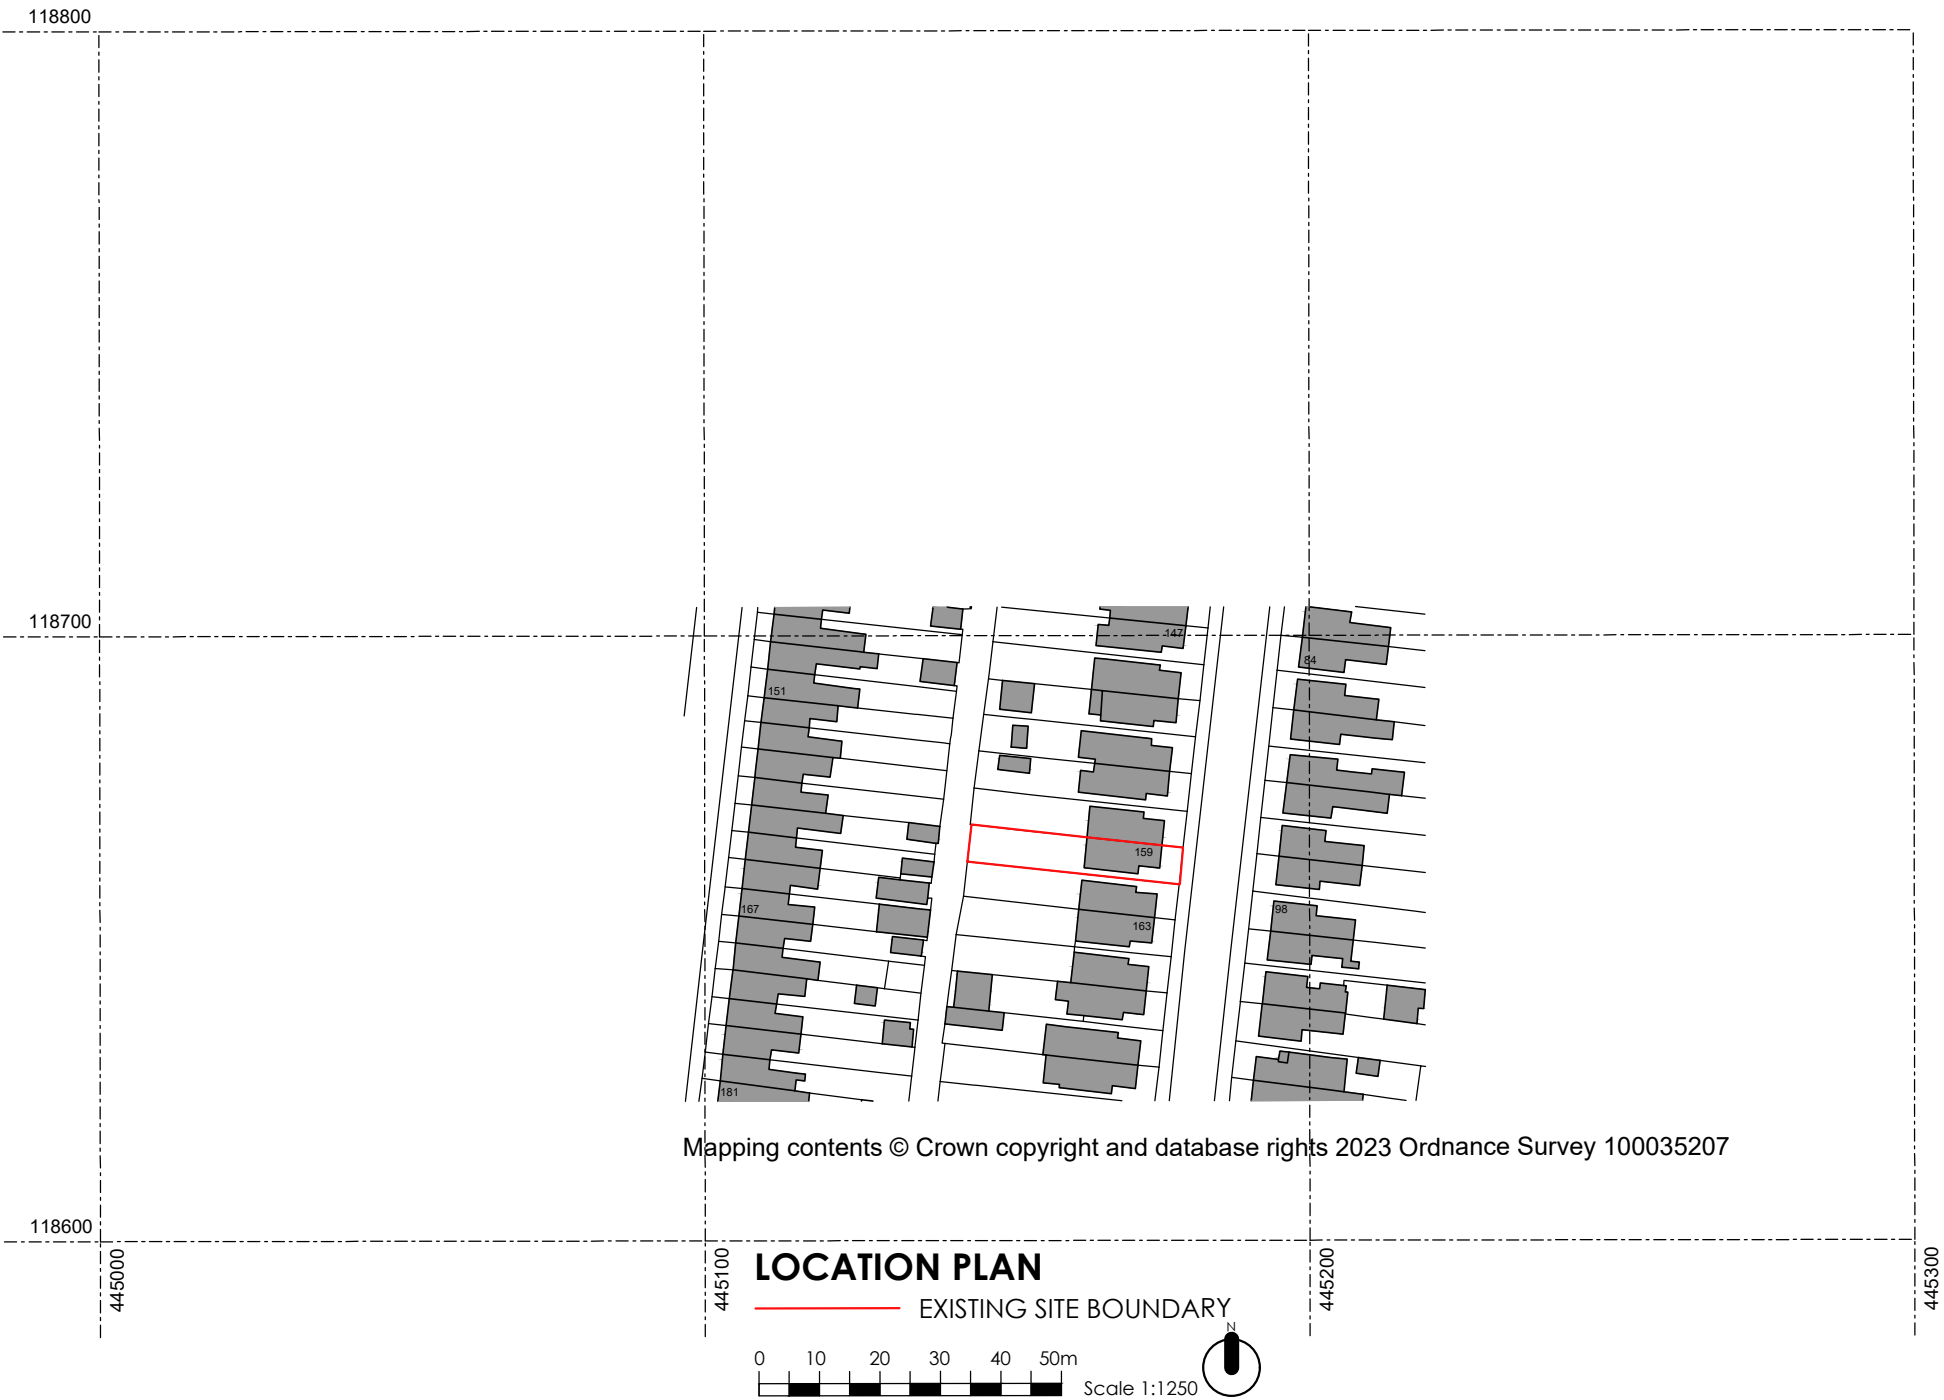

WGADD

Address

Telephone

Email

Website

WHITE + GRAYARCHITECTURE / DESIGN / DEVELOP LTD

159 Chamberlayne Road, Eastleigh, SOUTHAMPTON, SO50 5JG.

16 Truleigh Drive, Portslade, BRIGHTON, BN41 2YQ.

STEVEN (SOUTHAMPTON) 07909961007,

MARTIN (BRIGHTON) 07788175278

whiteandgray@wgadd.co.uk

www.wgadd.co.uk

Project Title
159 Chamberlayne Road SO50 5JG, Annex

Drawing Title
Site Location Plan

Drawing No
WG217 100-01

Revision
P01

Issue Status
PLANNING ISSUE

Scale
1:1250 @ A3

Date
June 2023