


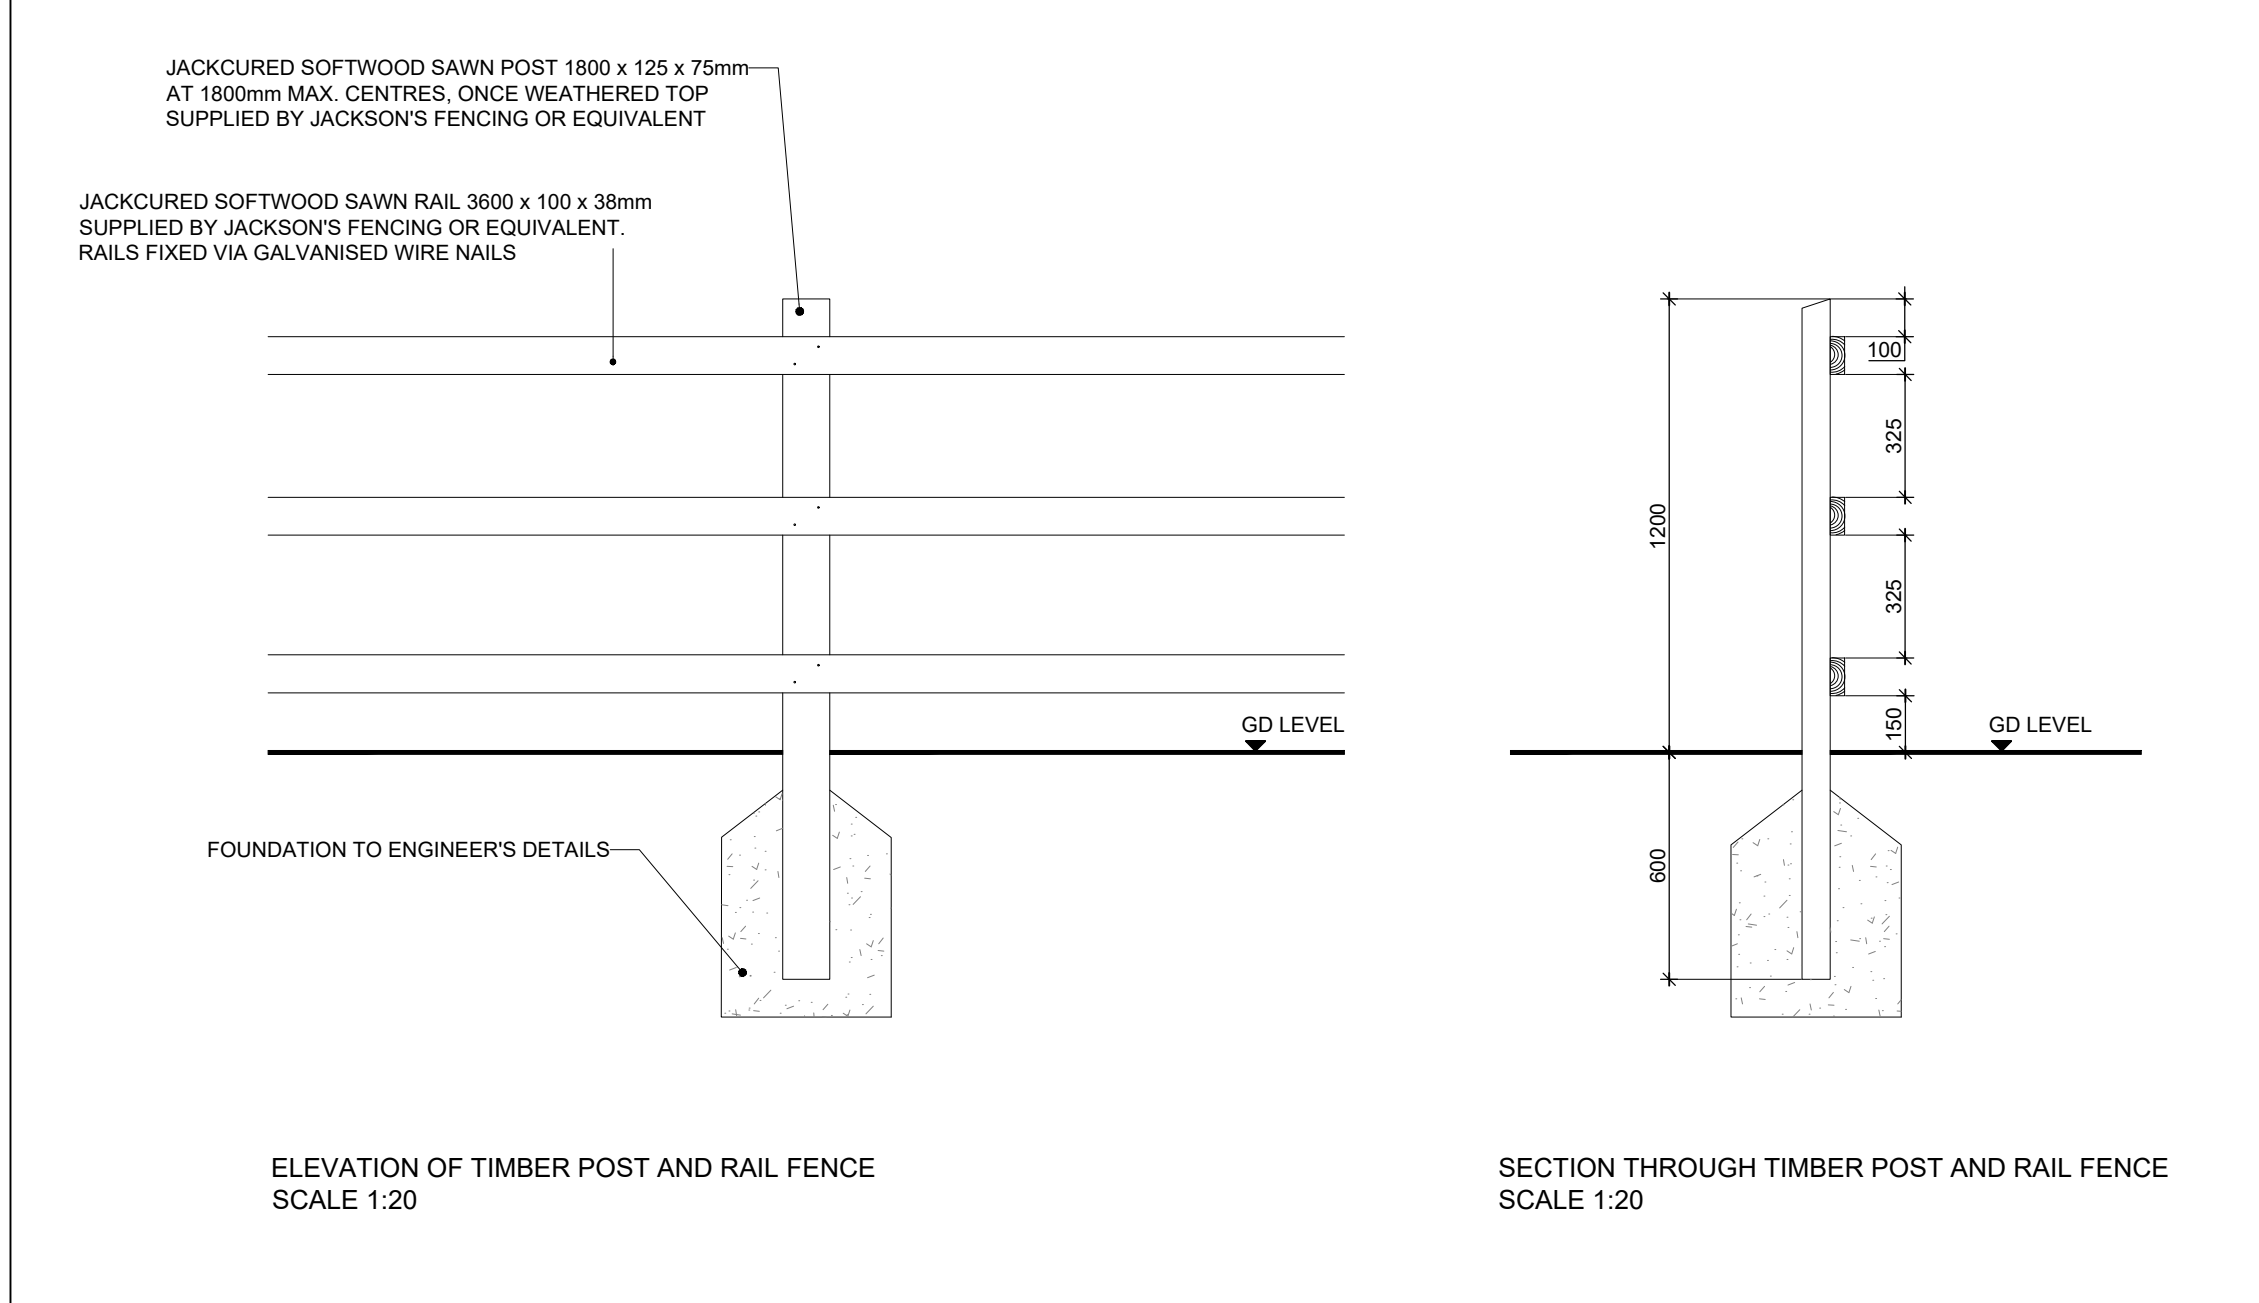

Treated softwood timber post and rail fence - 1.2m high with maintenance field gate



REFER TO DRAWING 3046-PP-3000 FOR
PLANTING PROPOSALS AND 3046-PP-3001
FOR PLANTING SCHEDULE

NO.	DATE	COMMENTS	DRN	CHK	APP
			UBU Design LTD 7a Wintex House, Easton Lane Business Park, Easton Lane, Winchester, Hants, SO23 7RQ +44 (0) 1962 856 008 studio@ubu-design.co.uk www.ubu-design.co.uk		
PROJECT: KNOWLE LANE, FAIR OAK					
TITLE: BOUNDARY TREATMENT PLAN AND DEATILS					
CLIENT: PARSONS CONSTRUCTION LTD					
SCALE: 1:250@A1		DATE: 30/06/2023			
JOB NO: 3046		DWG NO: 3046-GA-1000			
STATUS: PLANNING		REV: -			