



VISUAL PRESENTATION

HAMBERLEY CARE HOME

EASTLEIGH MARKETING - EXTERNAL SIGNAGE

29/06/2023

Please check all enclosed artwork carefully for any errors, paying particular attention to the points below:

COLOUR

Please check all colours, RAL and Pantone references are correct for all graphics, panels and text.

GRAPHICS

Please check all graphic elements and details are correct, especially text and numbers. Check for correct spelling and punctuation, plus the correct use of symbols such as directional arrows, etc.

SIZE

Please ensure that all sizing is correct for any artwork and its elements.

ARTWORK

Artwork, where required, is to be supplied as an Illustrator EPS file with all text/fonts outlined.

AMENDMENTS

Please advise of any amendments required in the relevant comments boxes.

A new artwork proof will then be sent to you for approval.

ASAP UK cannot accept responsibility for any errors noted after final approval. To allow production to commence, please sign and return this document to us, confirming your acceptance to proceed.

Sign Set A



Scale 1:50



Scale 1:50



Sign Set B



Scale 1:50




PANEL SIZE 2440x1220mm



PANEL SIZE 1220x1220mm



PANEL SIZE 1220x1220mm

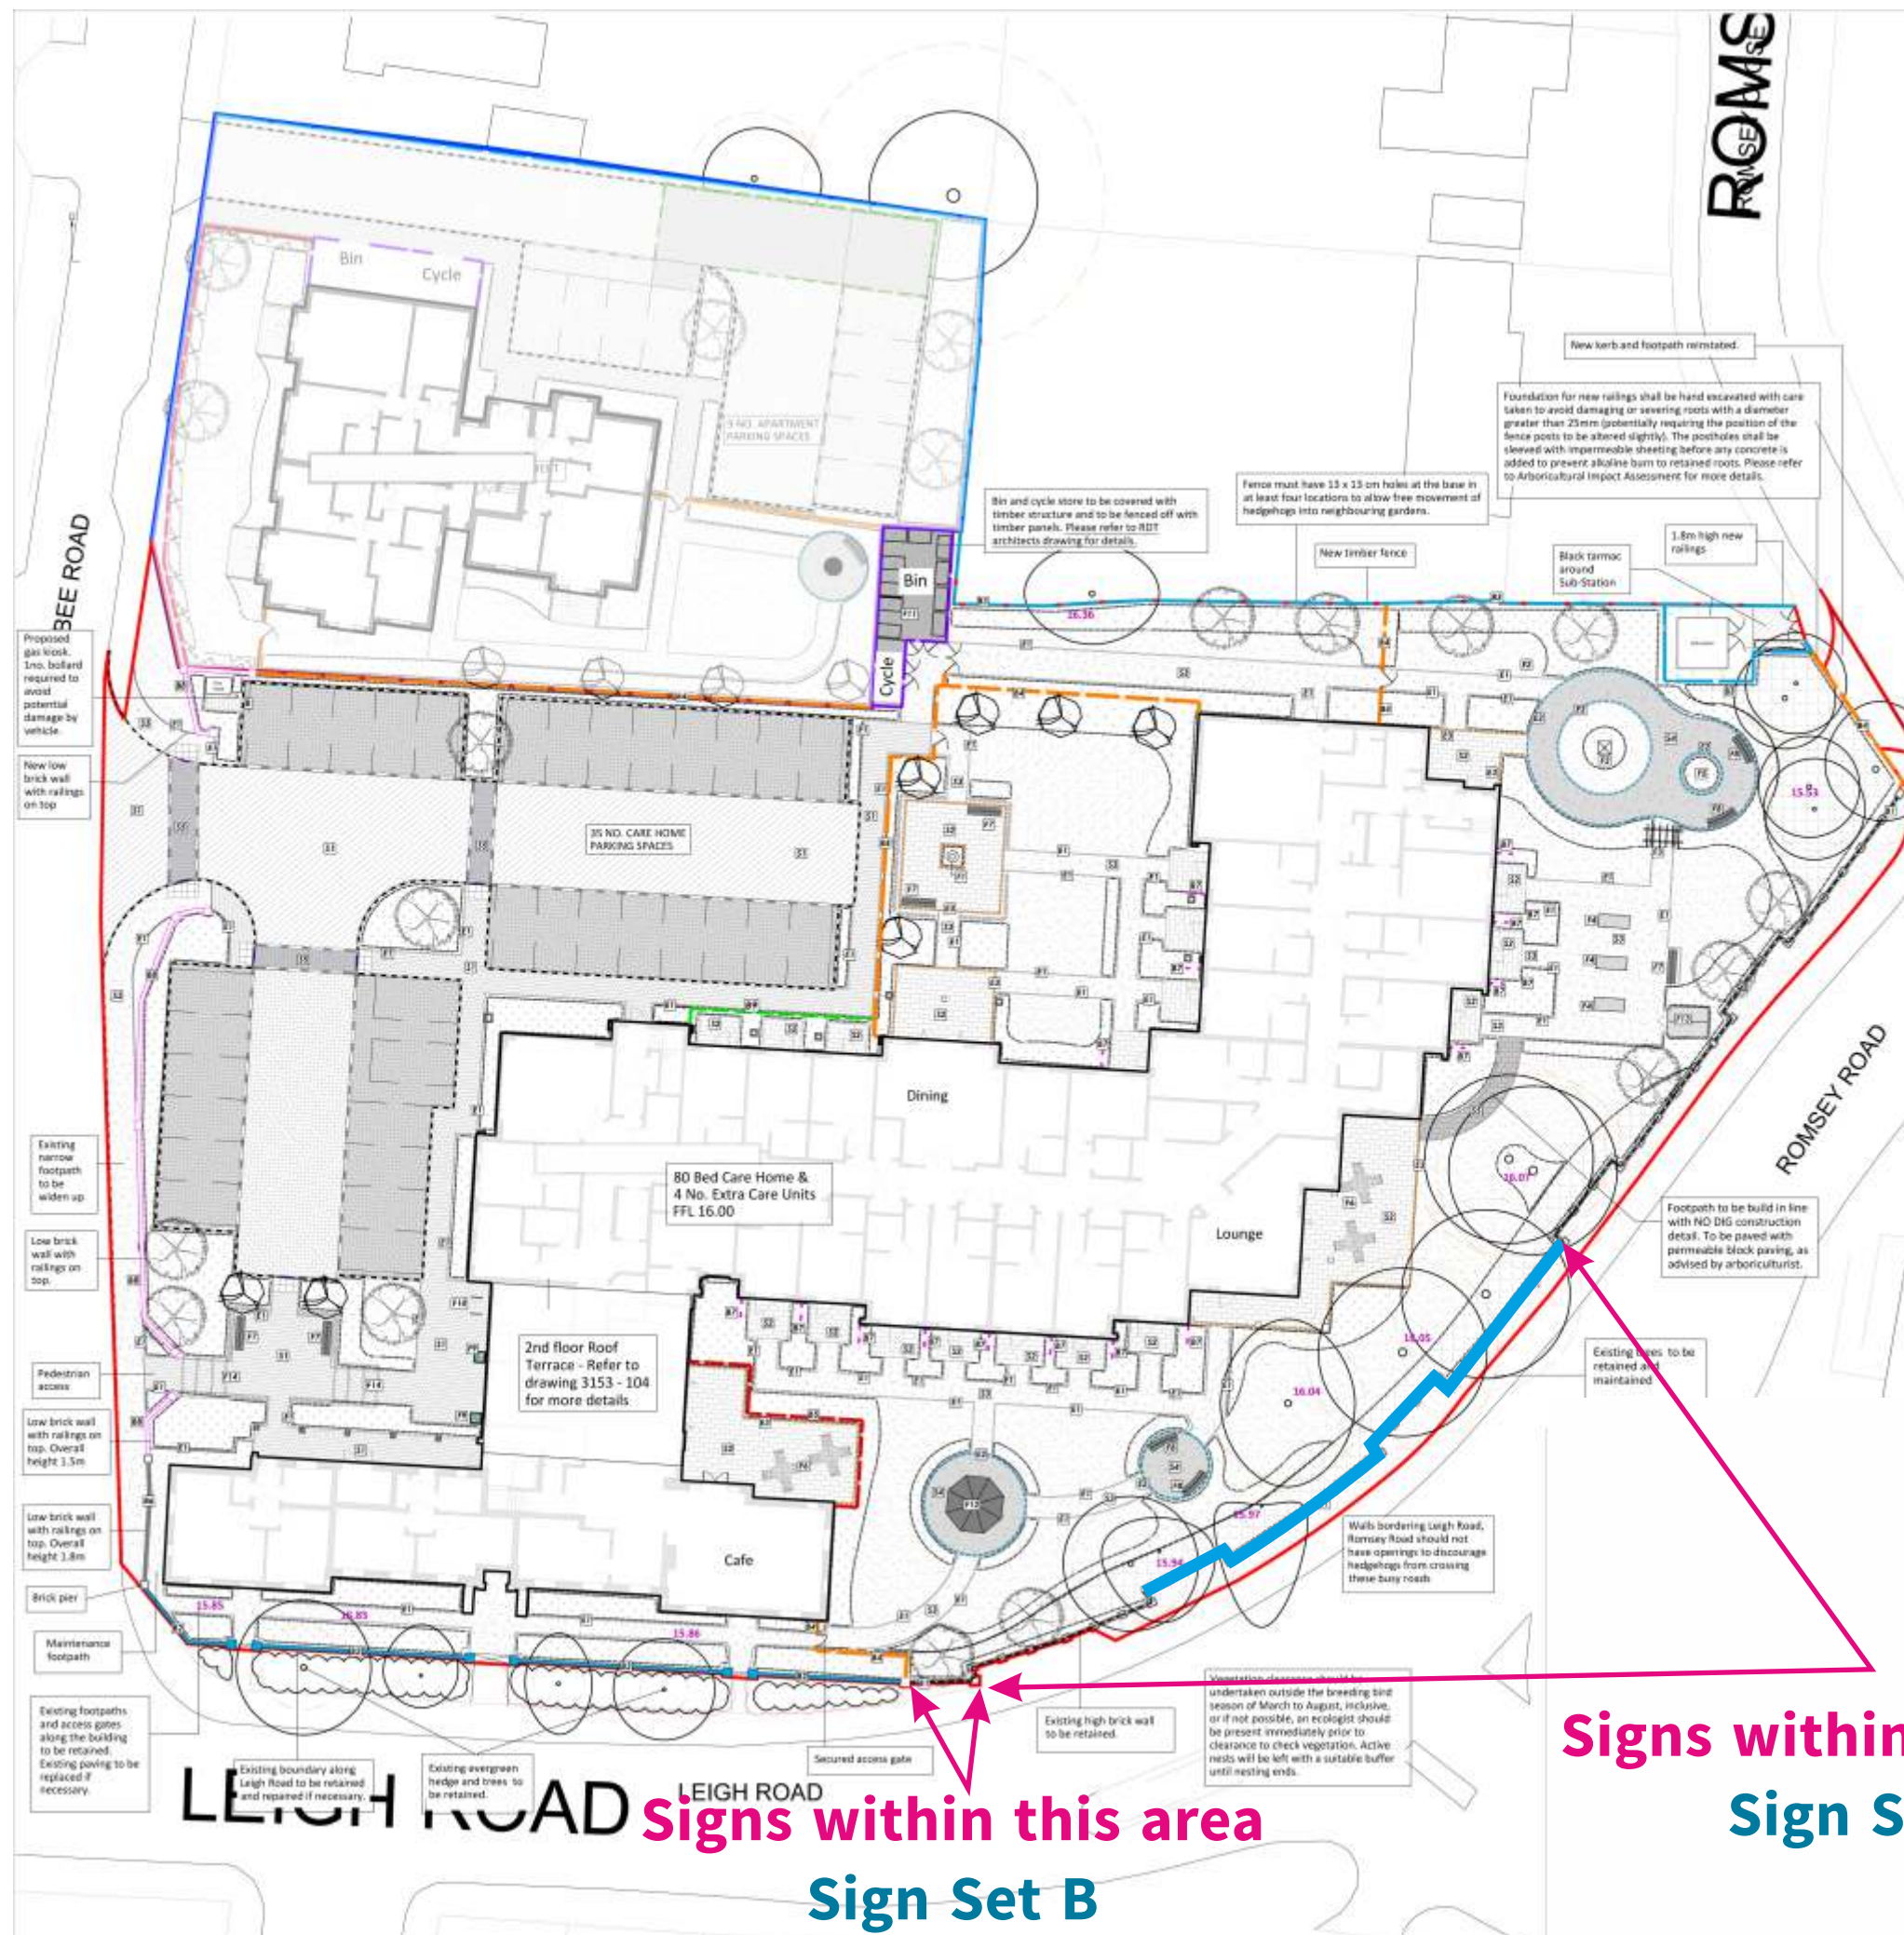

Signs within this area
Sign Set B

Signs within this area
Sign Set A