


General Notes:

This drawing is the copyright of N & J Design Limited and may not be copied in whole or in part without prior permission.

It is the clients/developers responsibility to ensure all relevant approvals are in place and conditions satisfied prior to commencement of works, including, but not limited to:

- The Party Wall etc Act 1996
- Local Authority Planning Consent
- Highways (Road opening permit)
- Local Water Authority
- Building Regulations (Local Authority, NHBC etc)
- Environment Agency

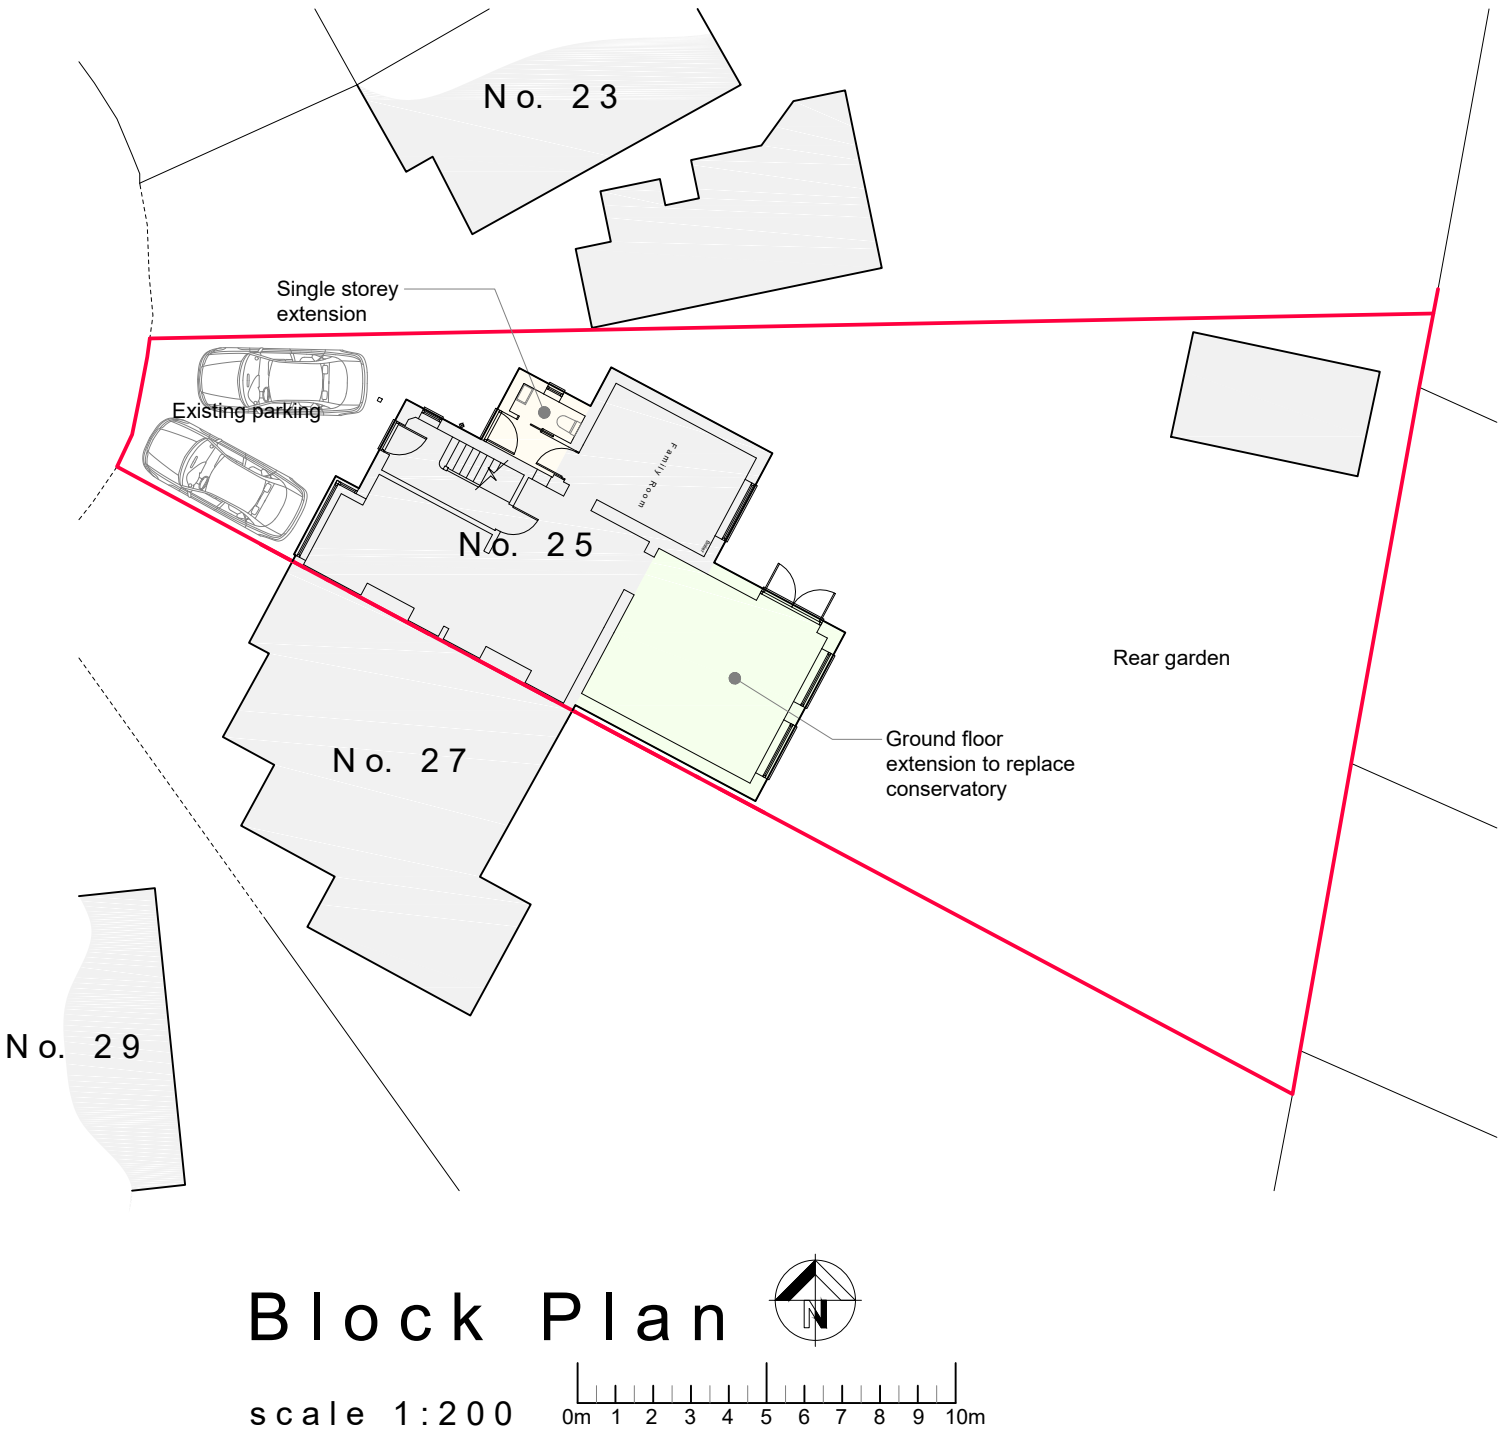

A 19.07.23 Side extension amended from two storey to single storey

Rev: Date: Description:

Status:

Planning

Title:

Proposed:
Block Plan.
Site Location Plan.

Project:

25 Chalmers Way
Hamble
Southampton
SO31 4LR



N & J Design Ltd
7 Hedley Gardens
Hedge End
Southampton
SO30 2WT

t: 07840 404620 www.nandjdesign.co.uk

Drawn: N. Keatley Date:18.05.23
Checked: Date:
Scale: 1:200 1:1250 Revision: **A**

Drawing no:
2023.01.06/03