


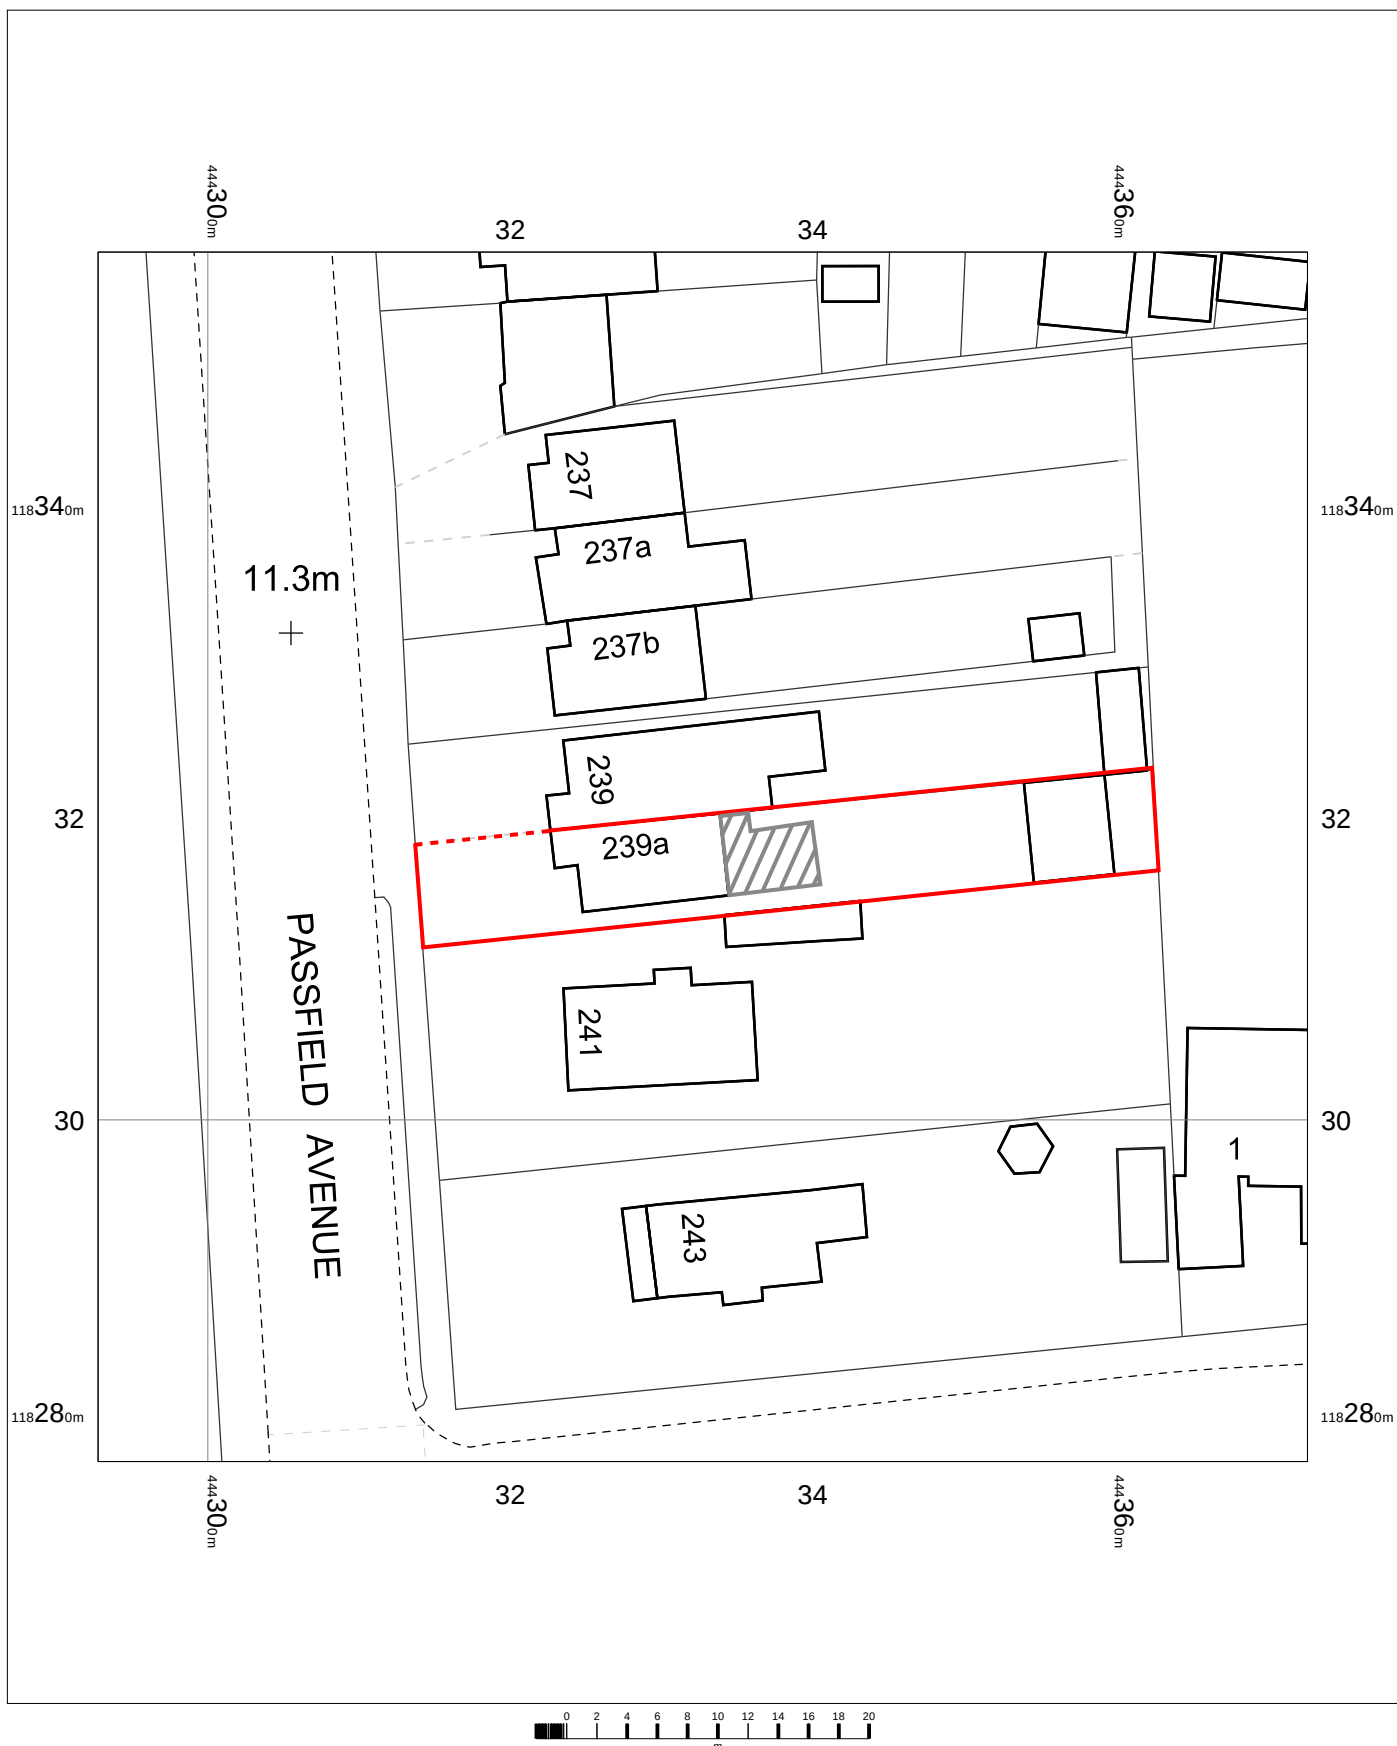


239a Passfield Avenue,
Eastleigh,
Hampshire,
SO50 9ND

OS MasterMap 1250/2500/10000 scale
Friday, June 16, 2023, ID: BW1-01109821
maps.blackwell.co.uk

1:500 scale print at A4, Centre: 444333 E, 118317 N

©Crown Copyright Ordnance Survey. Licence no. 100041041

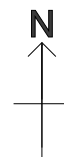

BLACKWELL'S
MAPPING SERVICES
PERSONAL & PROFESSIONAL MAPPING
www.blackwellmapping.co.uk

TEL: 0800 151 2612
maps@blackwell.co.uk