
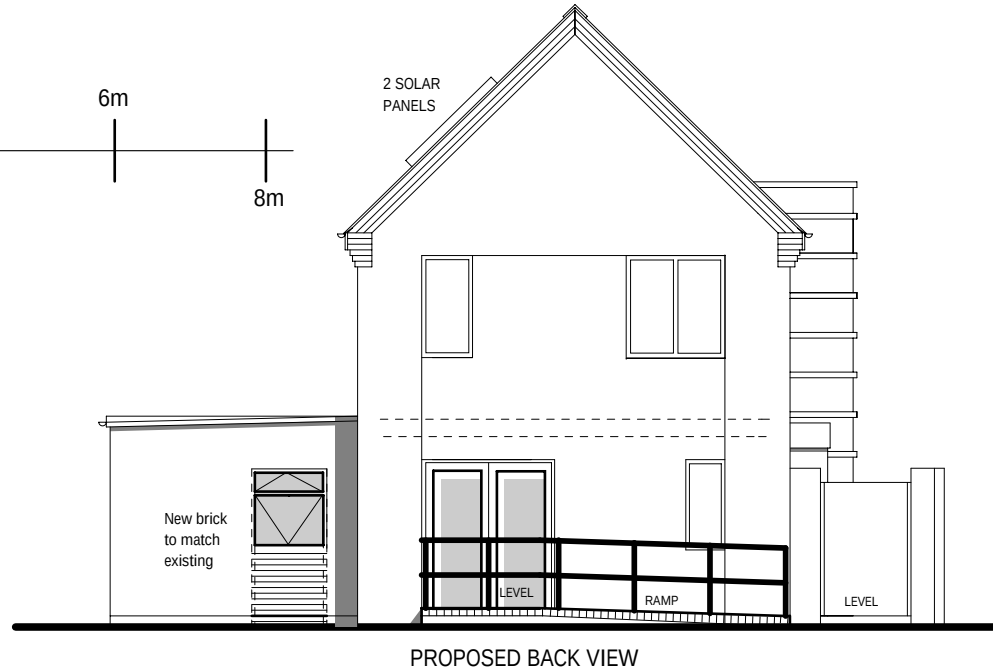
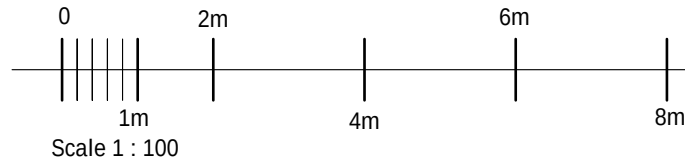
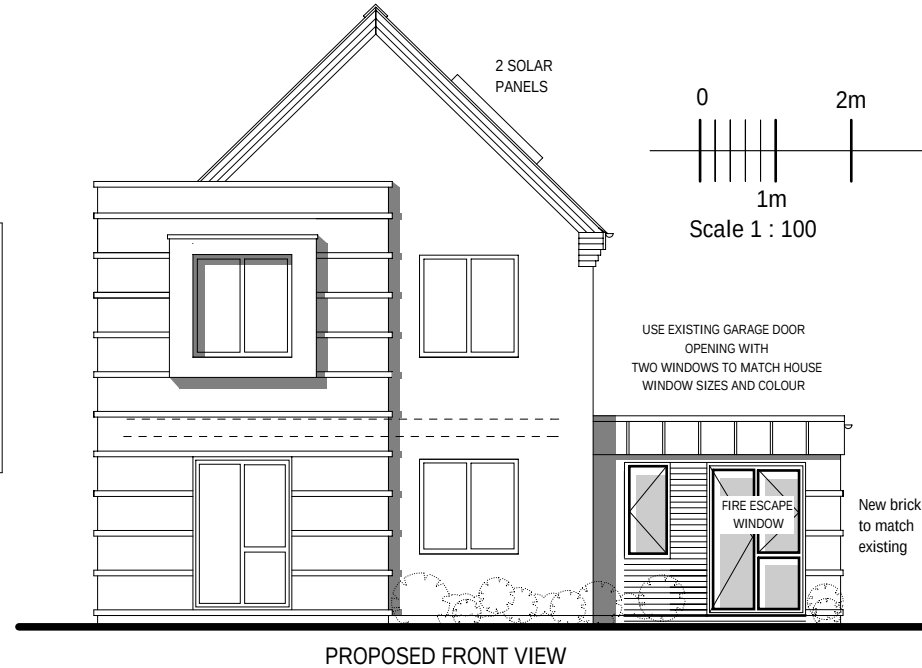
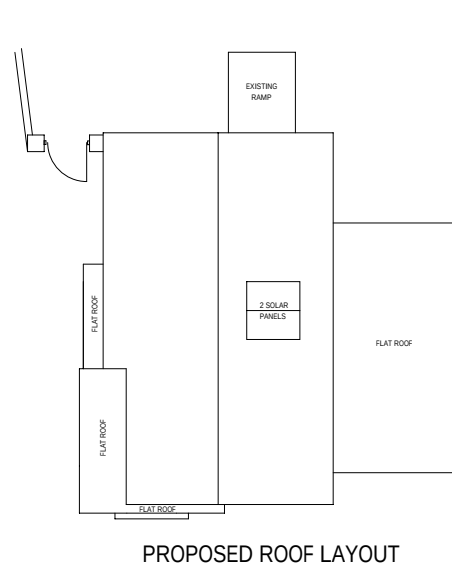
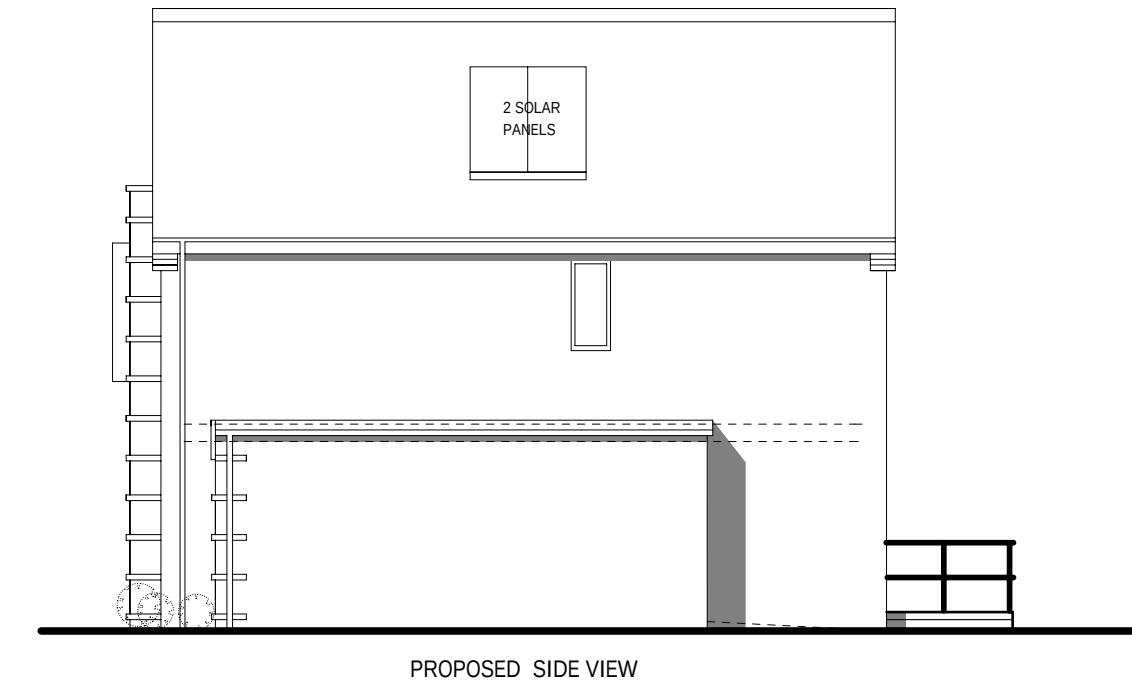
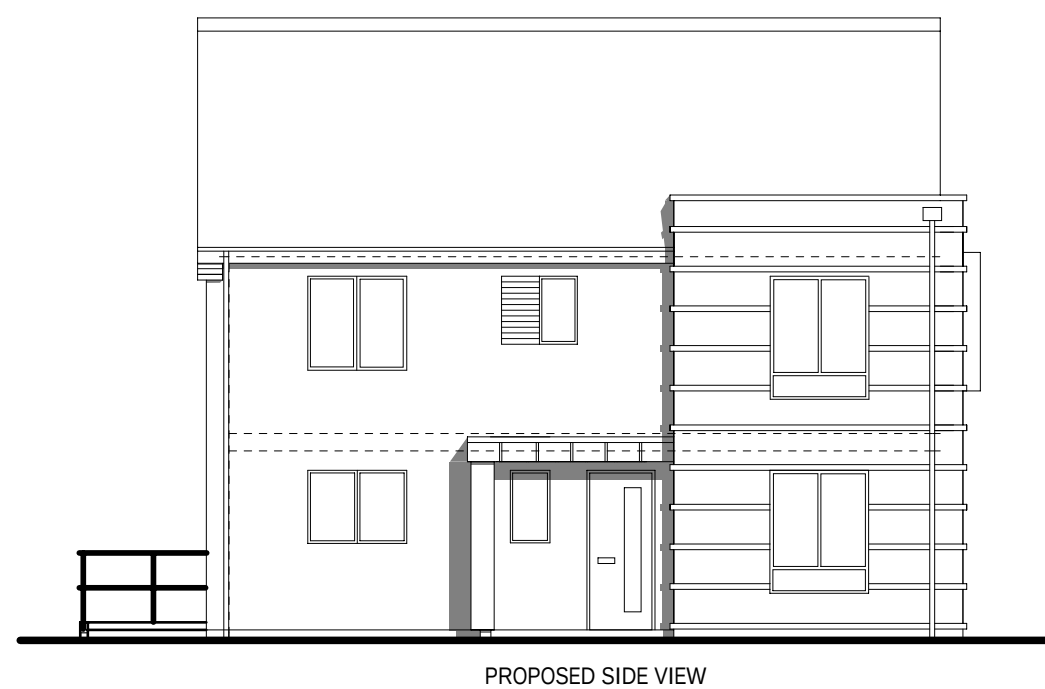
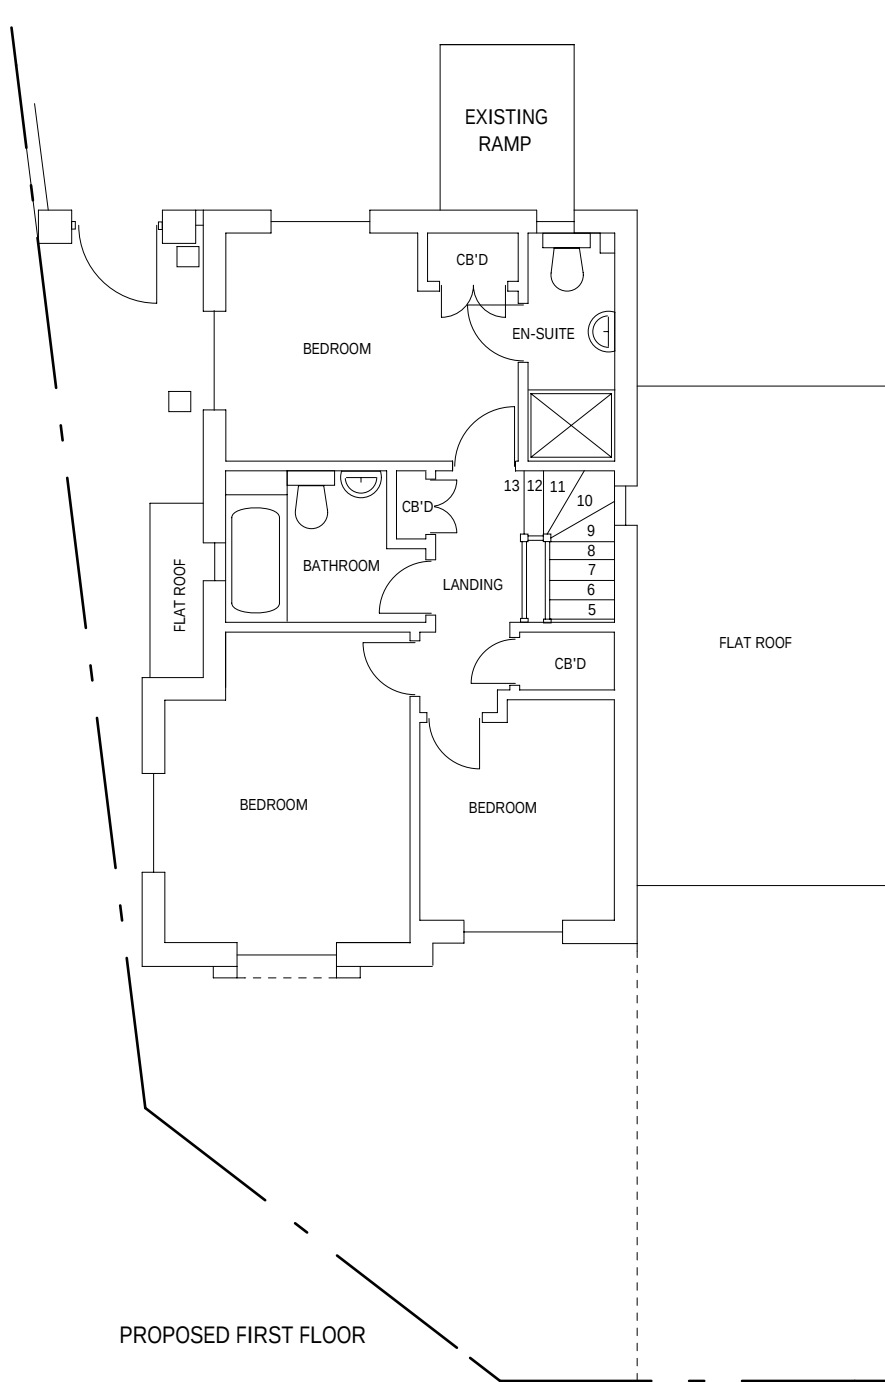


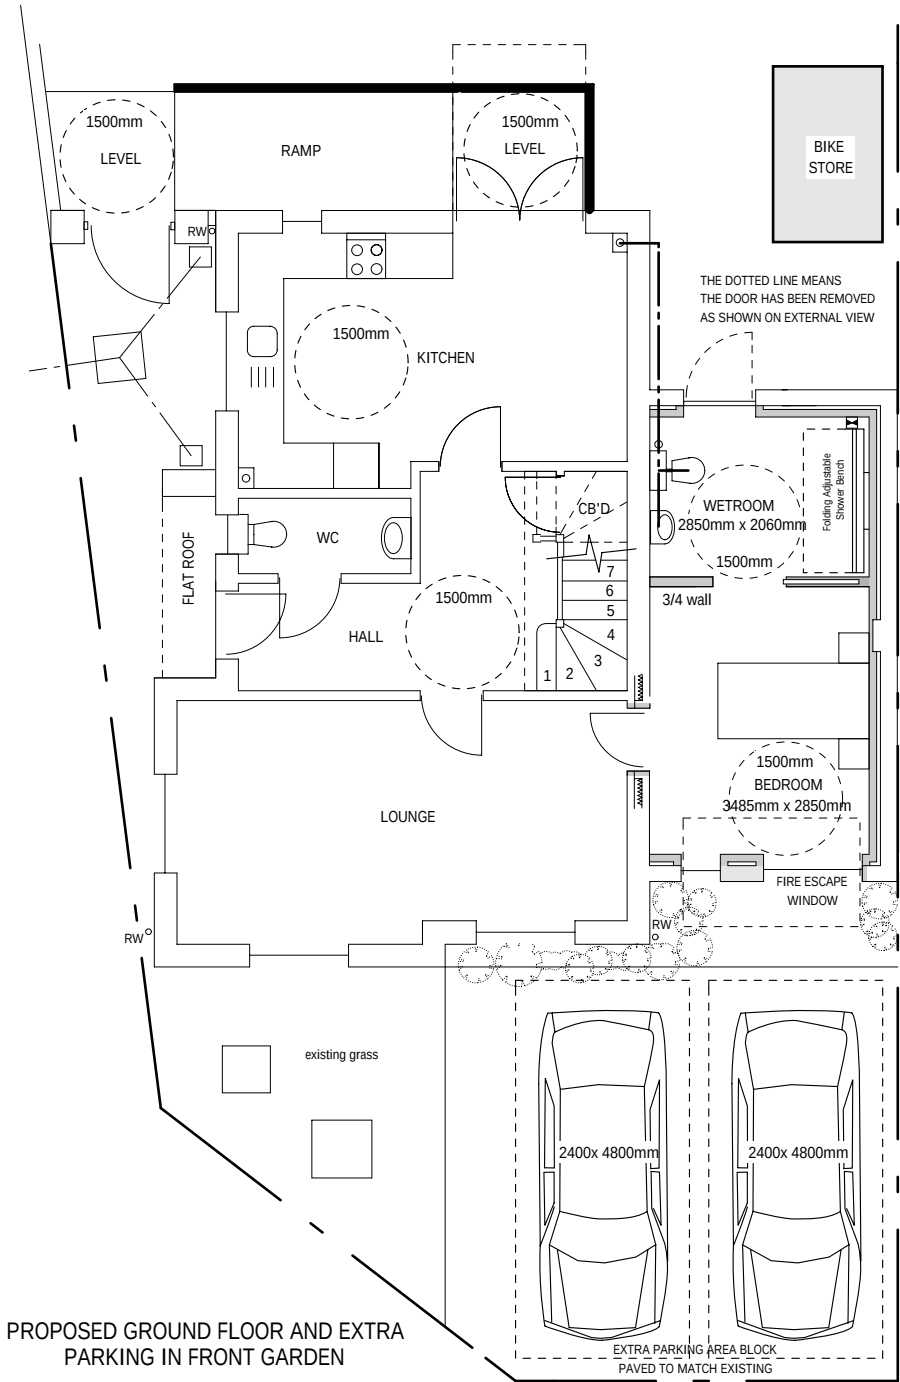

THIS DRAWING IS THE COPYRIGHT OF BOTH CREATIVE PARTNERSHIP AND MAY NOT BE COPIED ALTERED OR REPRODUCED IN ANY FORM OR PASSED TO A THIRD PARTY WITHOUT THE WRITTEN CONSENT OF BOTH CREATIVE PARTNERSHIP

PROPOSED GROUND FLOOR ALTERATIONS WITH RAMP AND EXTRA PARKING FOR 2 HAZEL CLOSE WEST END SO 30 3JP

SCALE 1 : 100

DRAWING No 09022023 /PROPOSED 1

A3