


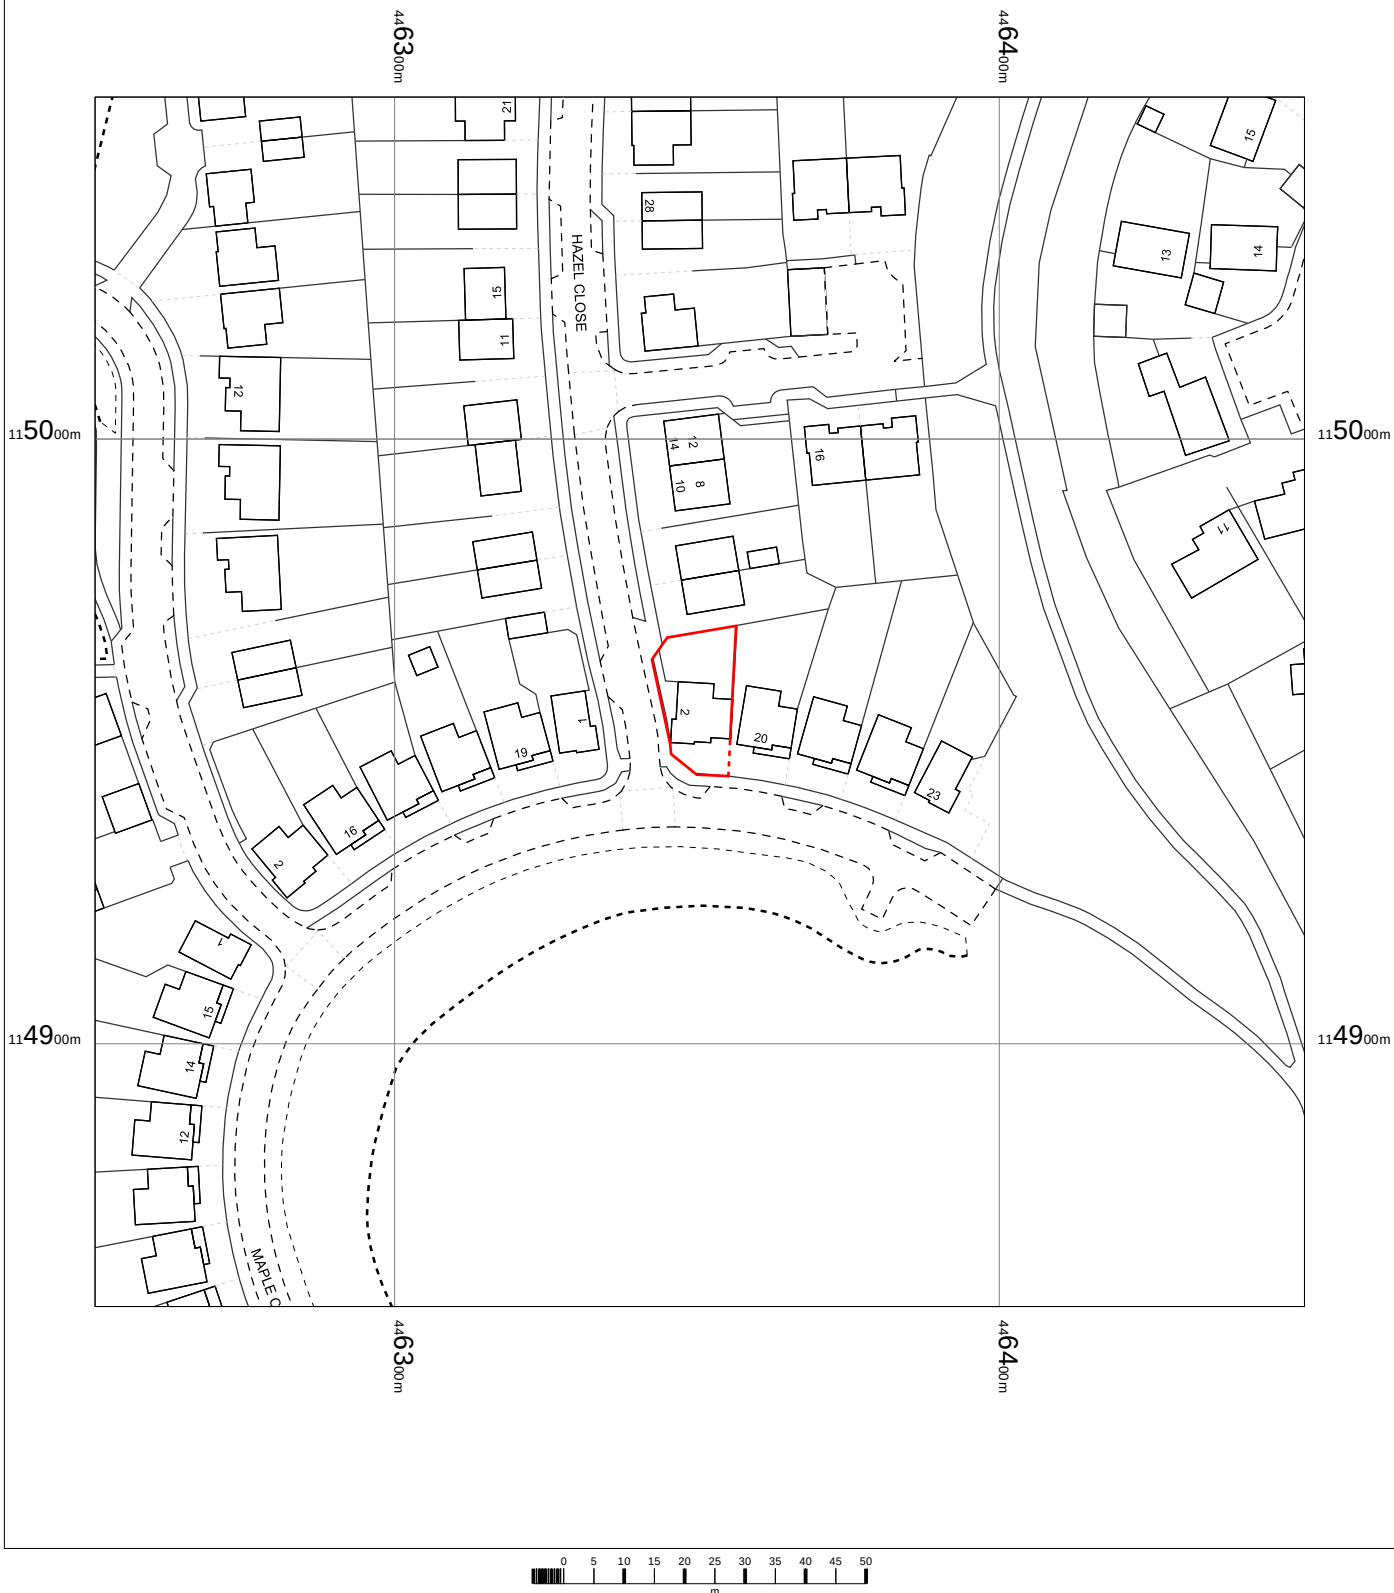


2 HAZEL CLOSE
SOUTHAMPTON
WEST END
SO30 3JP

OS MasterMap 1250/2500/10000 scale
Wednesday, March 22, 2023, ID: BW1-01094034
maps.blackwell.co.uk

1:1250 scale print at A4, Centre: 446350 E, 114957 N

©Crown Copyright Ordnance Survey. Licence no. 100041041

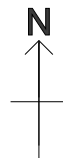

BLACKWELL'S
MAPPING SERVICES
PERSONAL & PROFESSIONAL MAPPING
www.blackwellmapping.co.uk

TEL: 0800 151 2612
maps@blackwell.co.uk