



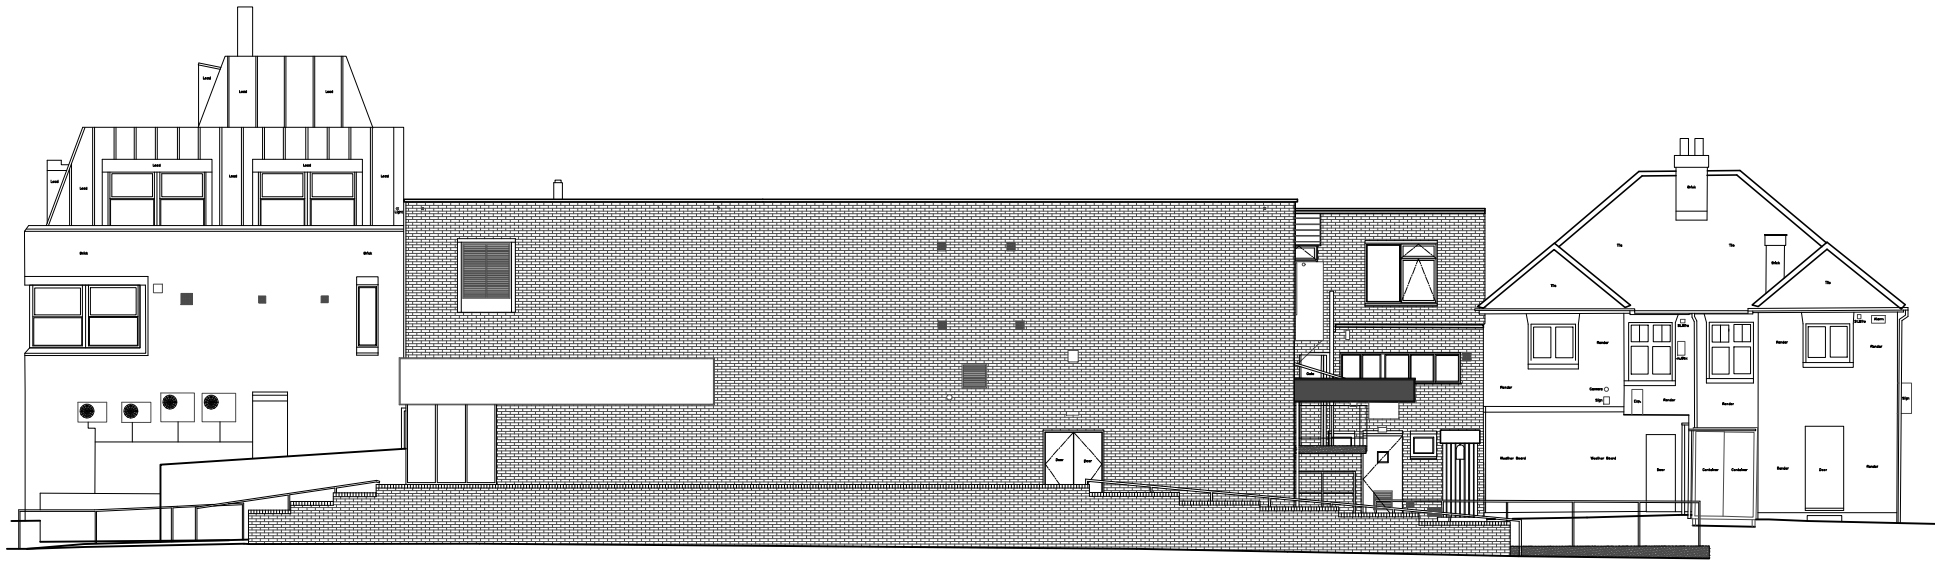

NORTH WEST ELEVATION

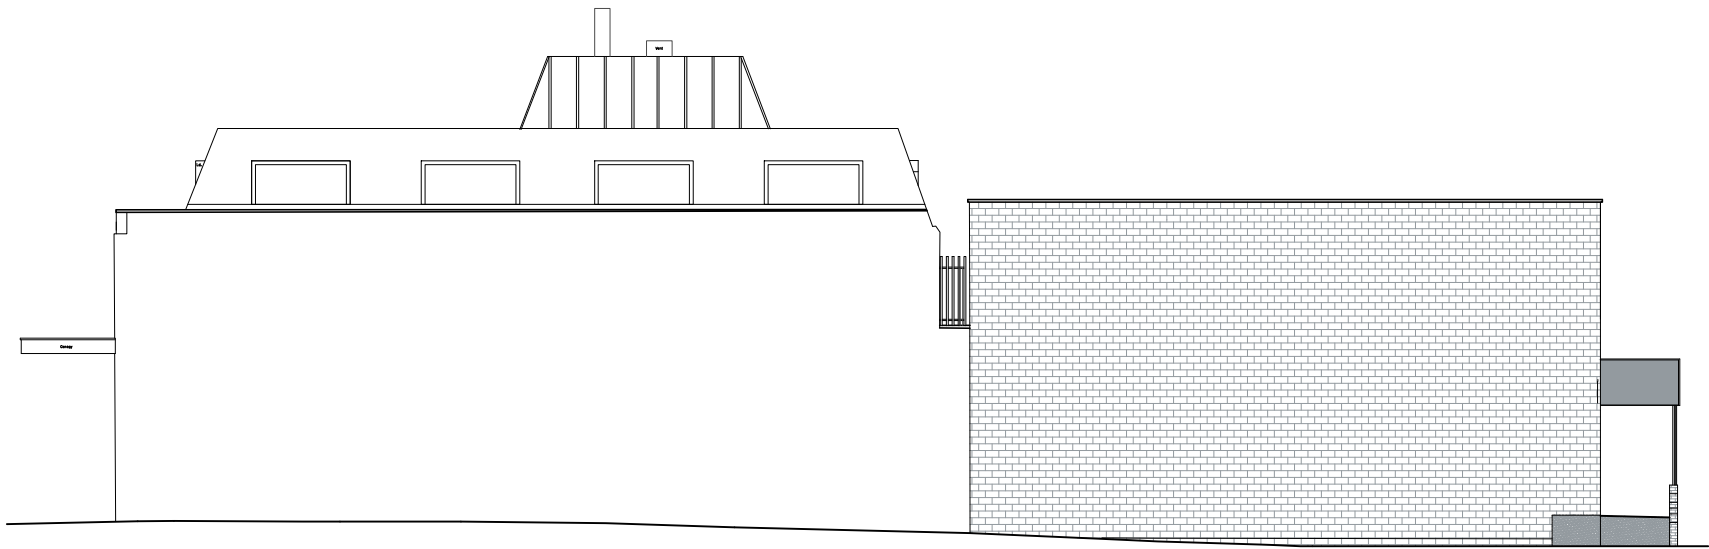

NORTH EAST ELEVATION