

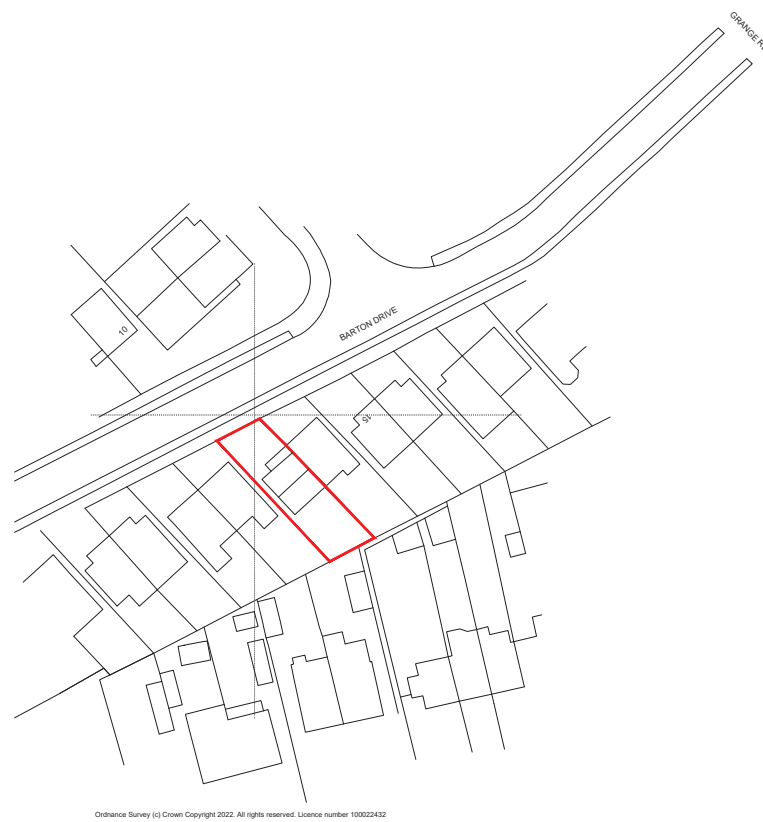


THIS DRAWING MAY ONLY BE SCALED FOR THE PURPOSE OF PLANNING PERMISSION


THIS IS A PLANNING DRAWING AND IS NOT SUITABLE FOR CONSTRUCTION PURPOSES

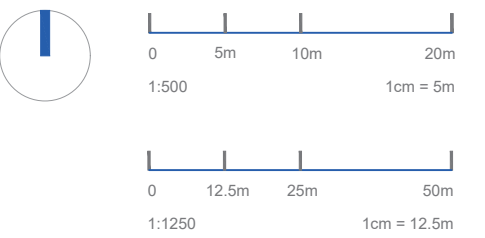


Existing Location Plan 1:1250

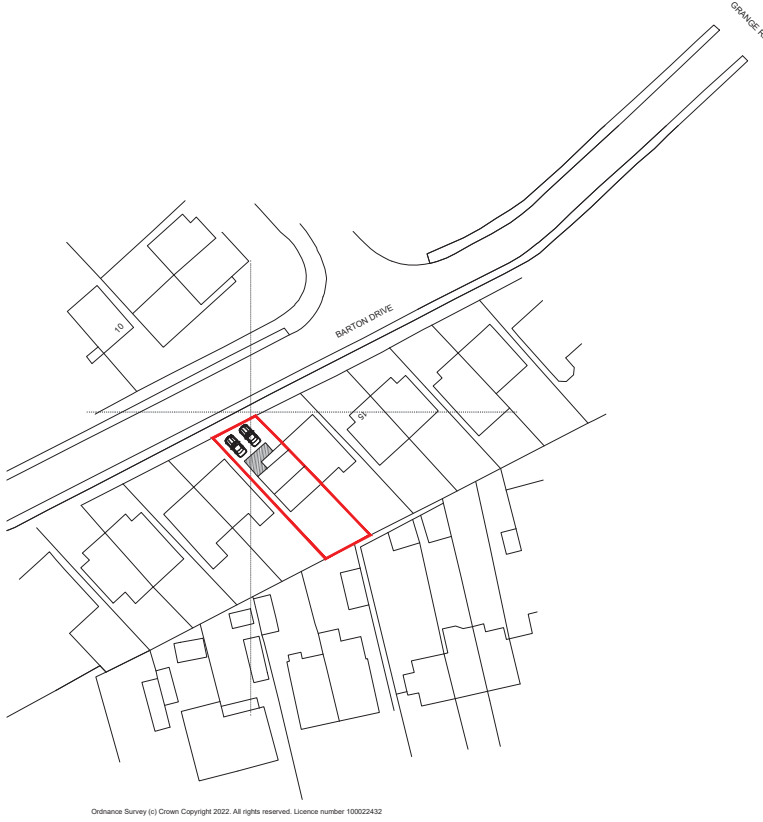

Proposed Location Plan 1:1250

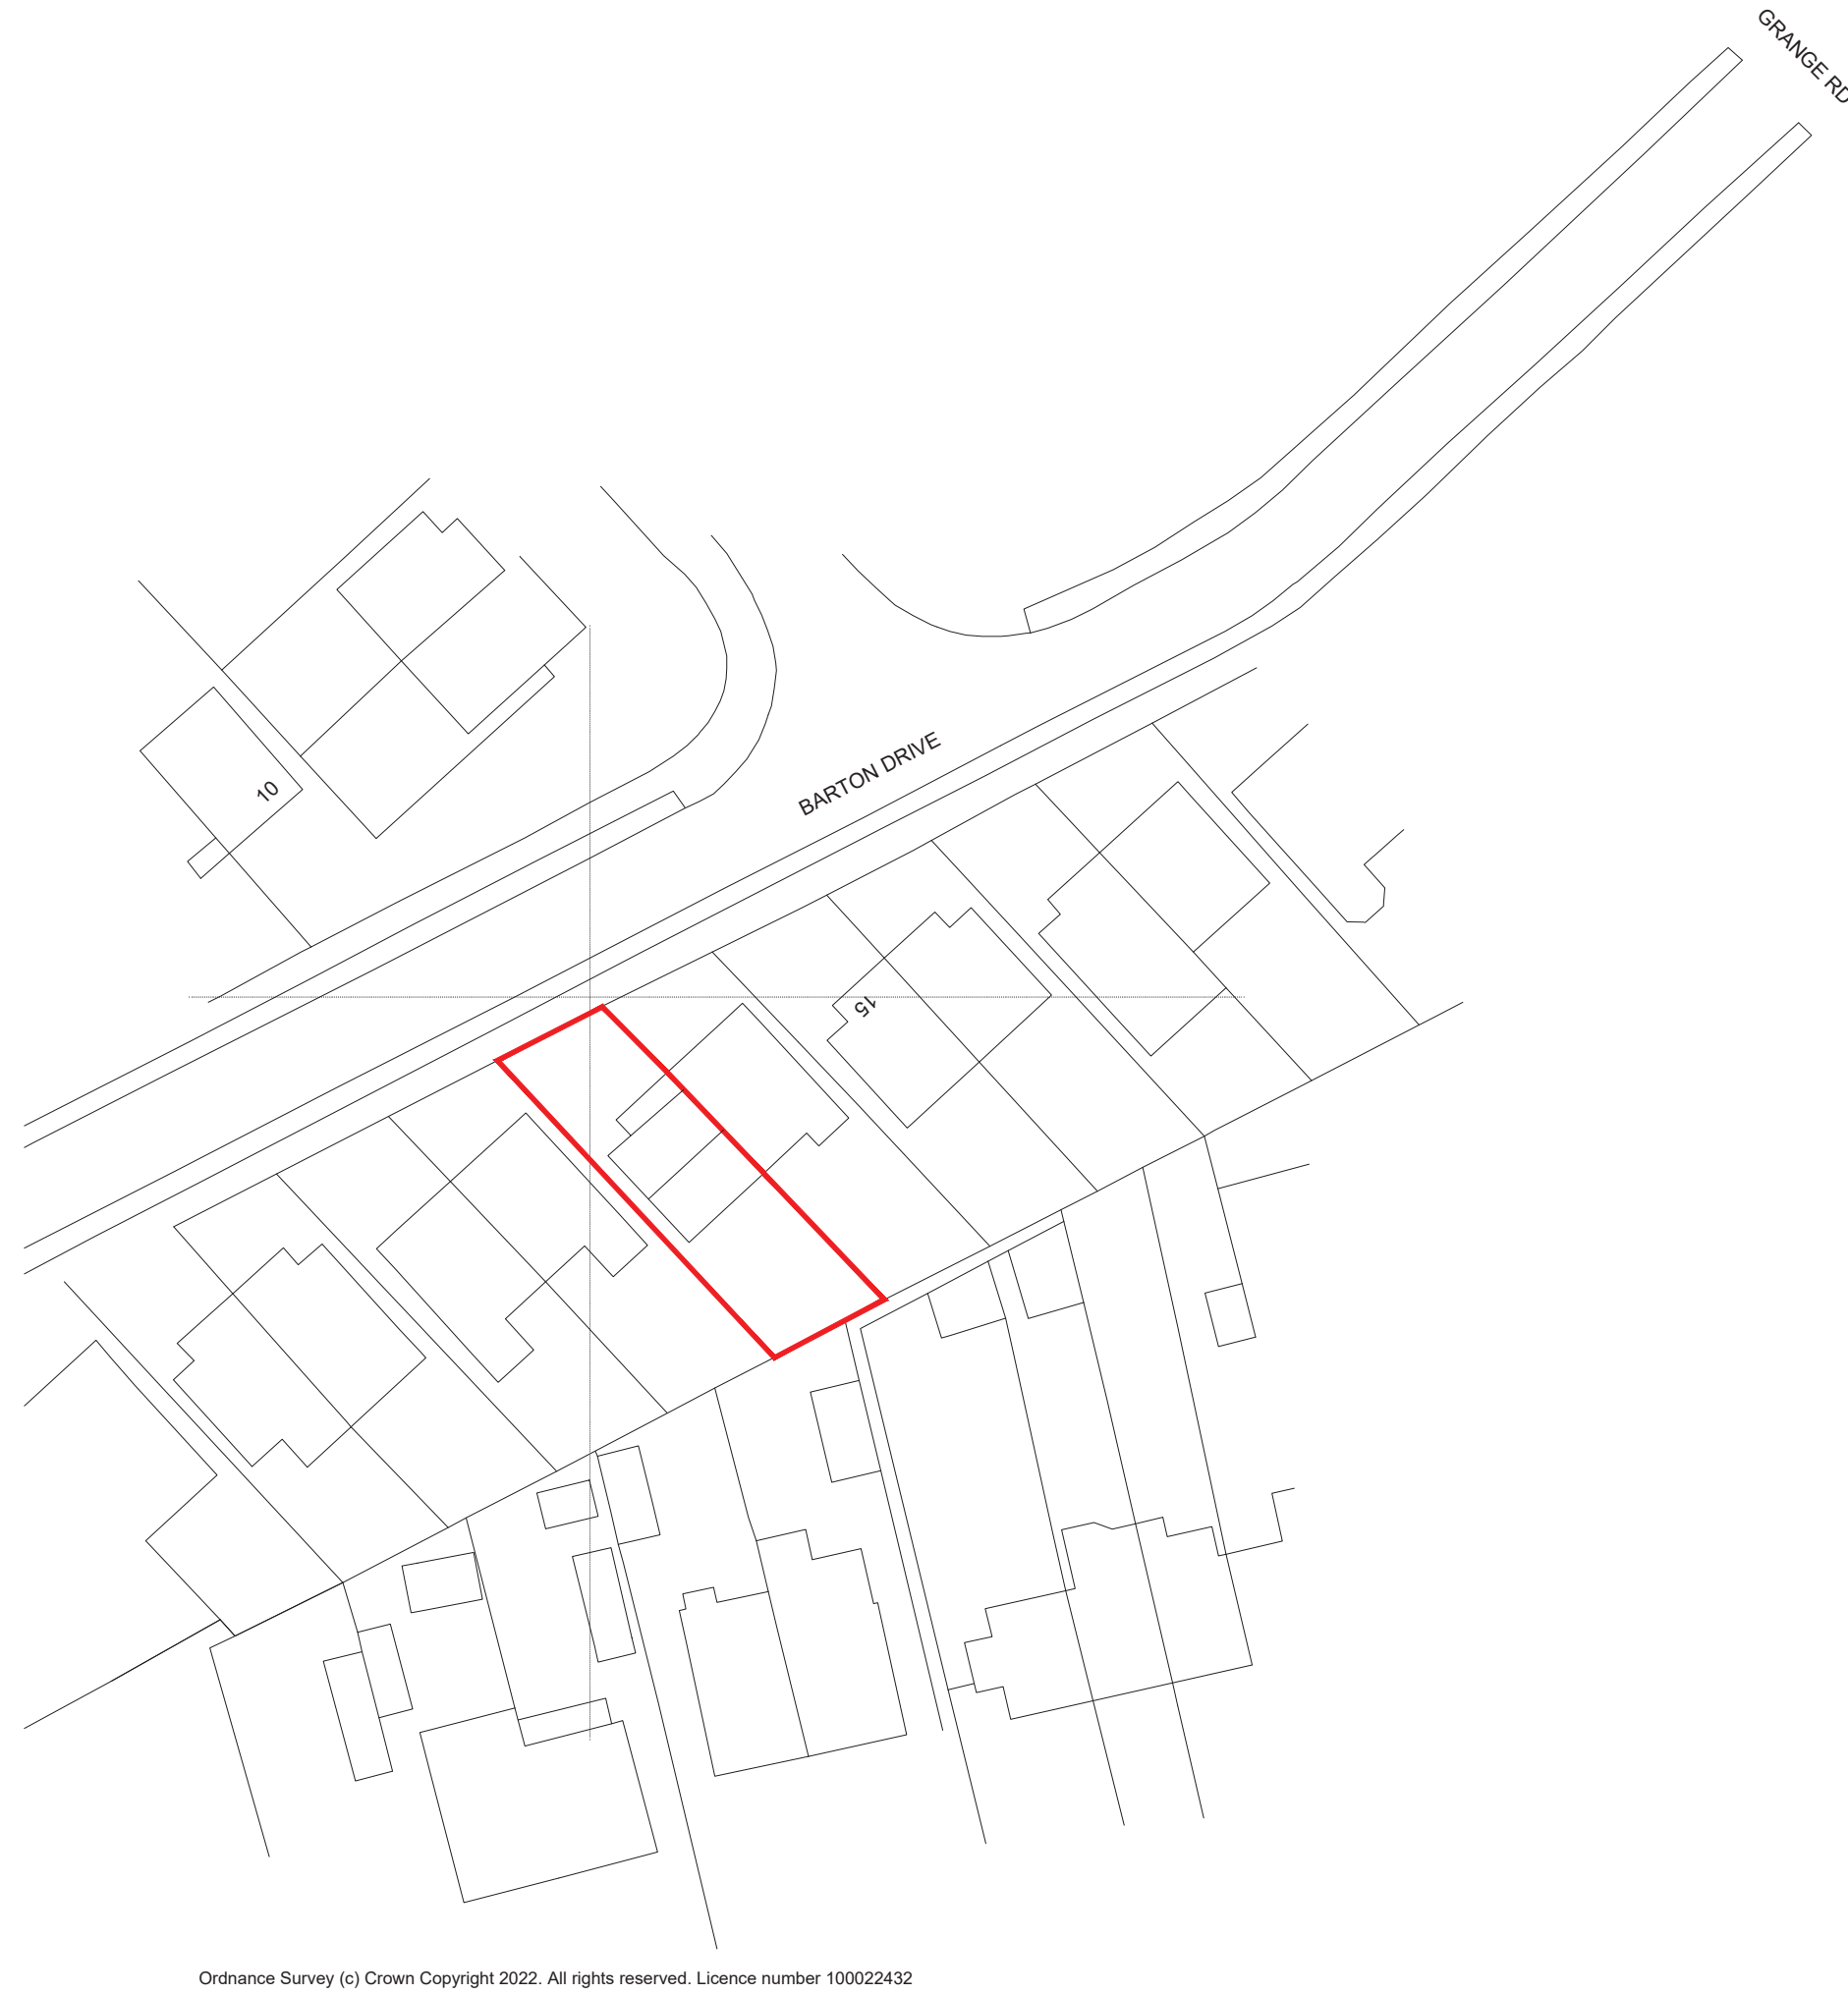

Existing Block Plan 1:500

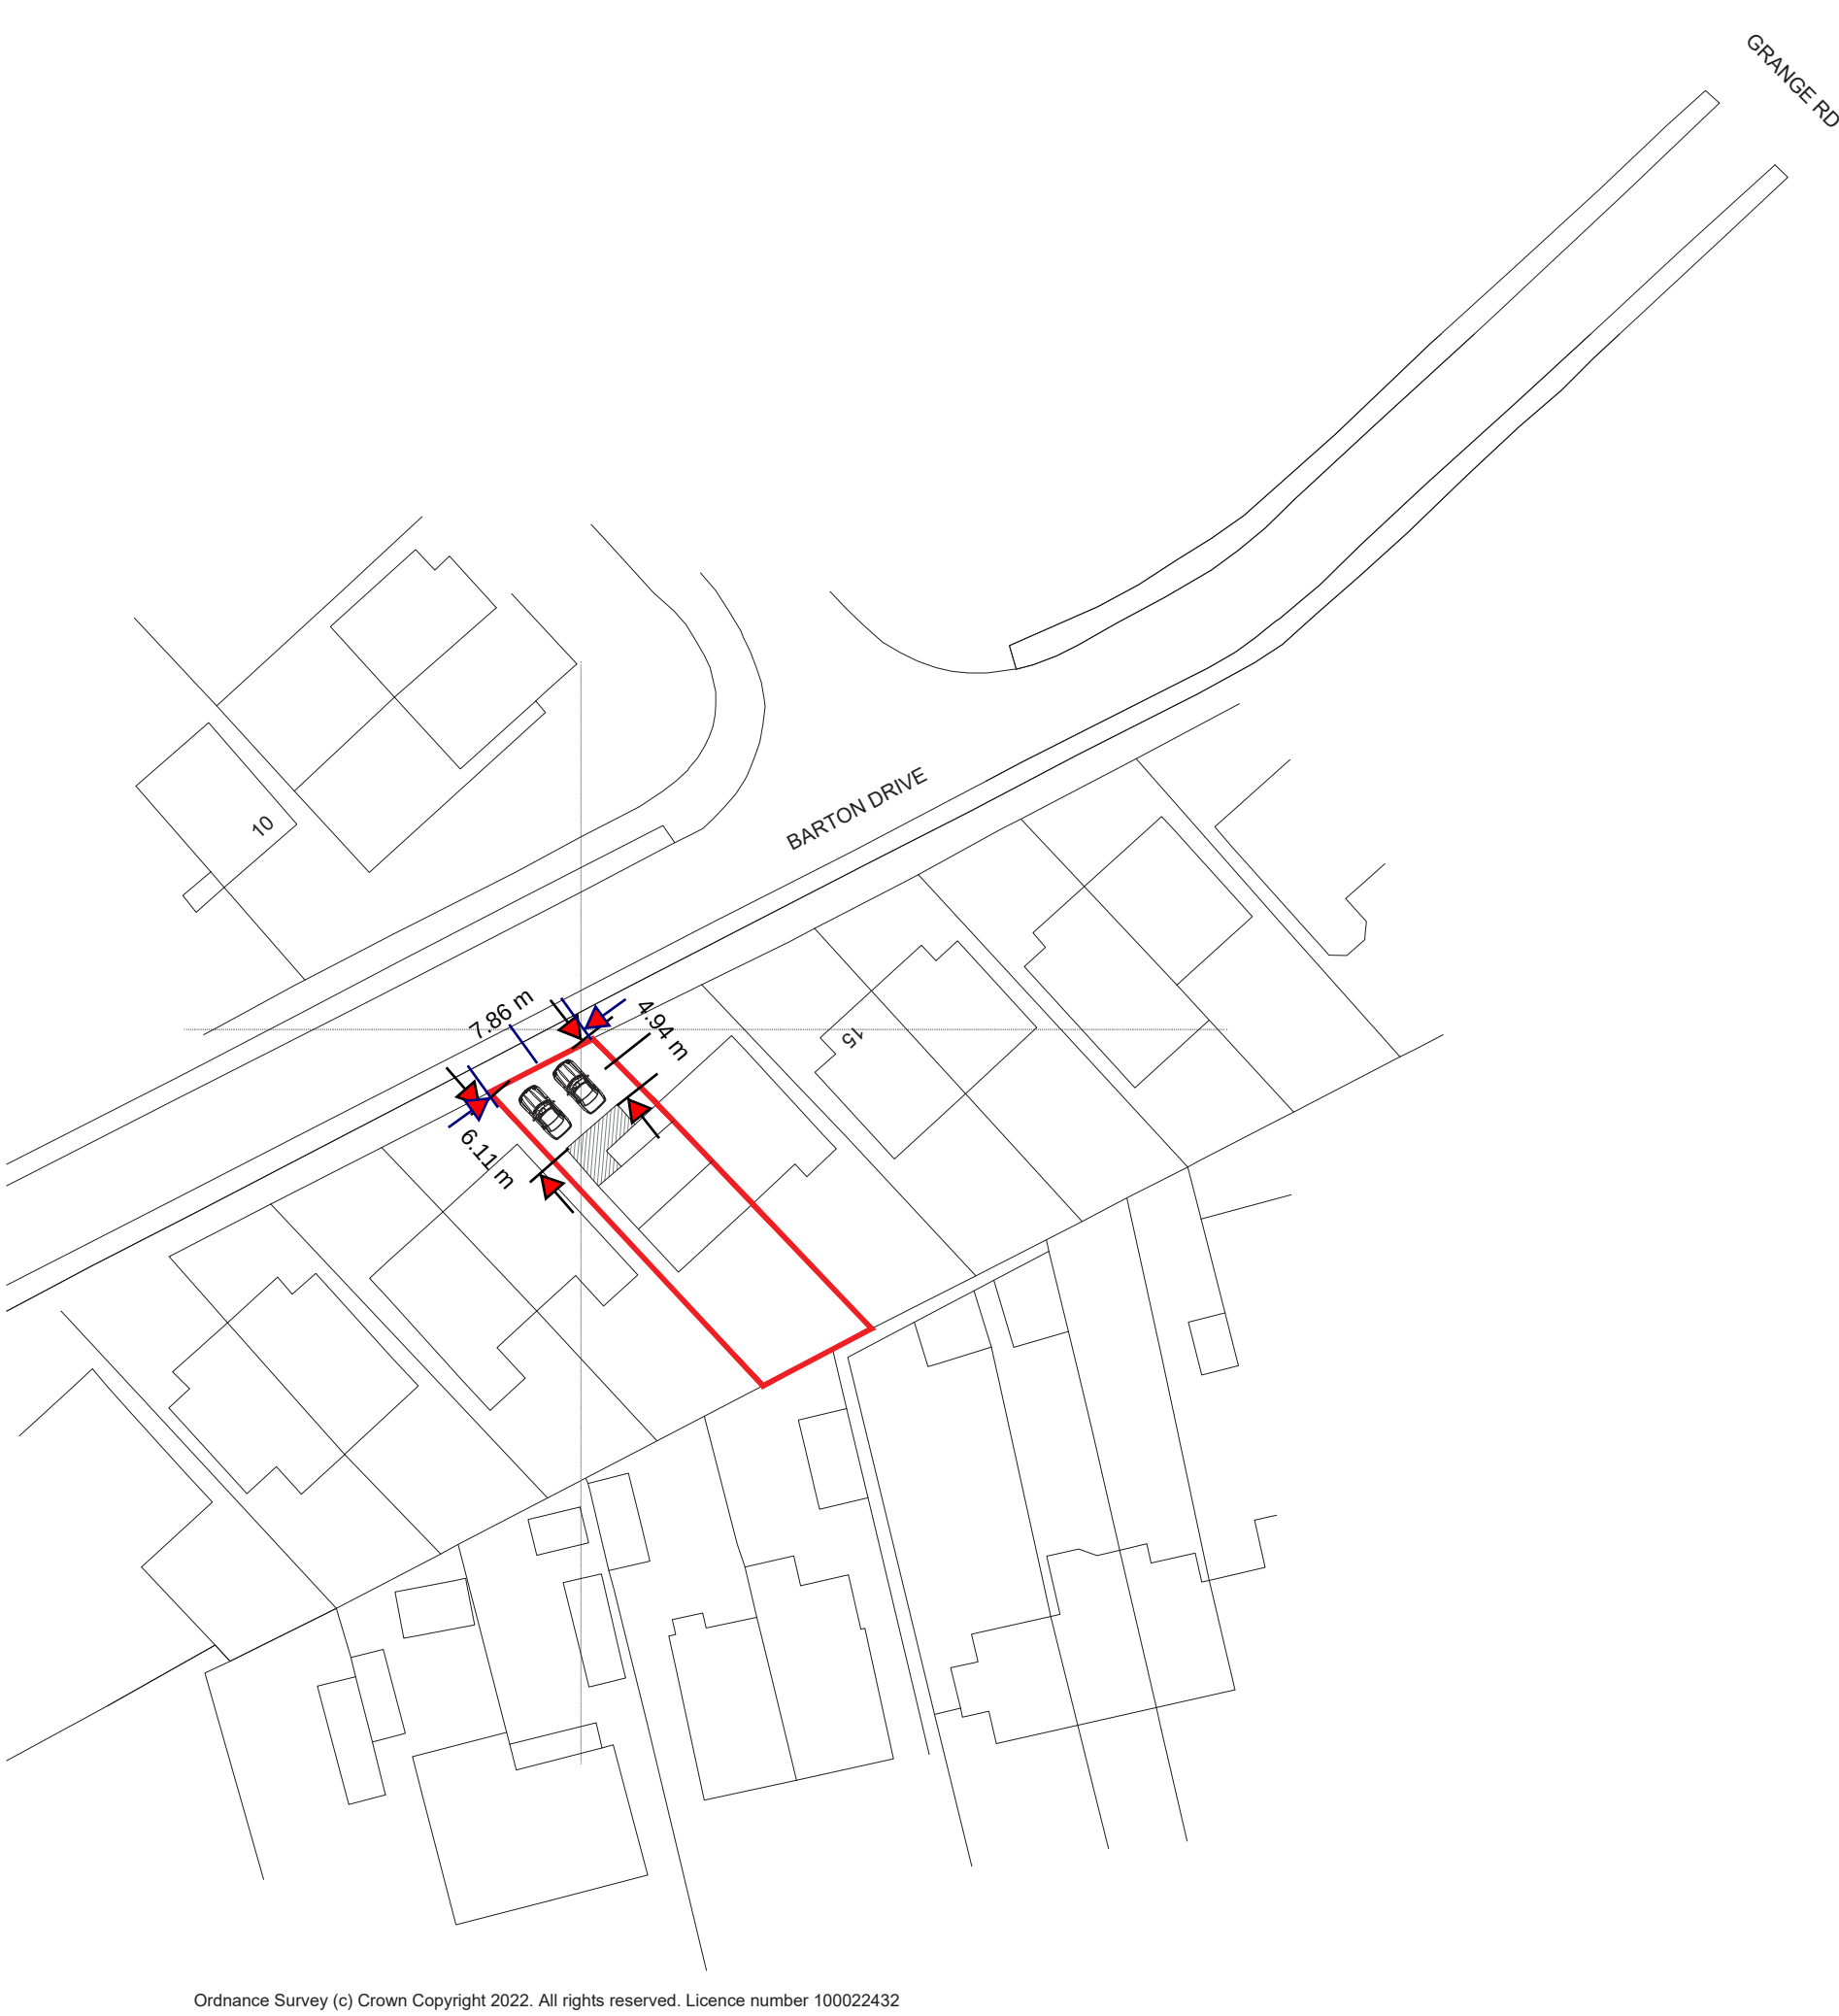

Proposed Block Plan 1:500

REVISION	DESCRIPTION	DATE
A	Additional Road name added	JAN 23

PROJECT	19 Barton Drive Hedge End SO30 2FD
CLIENT	Mr & Mrs Dunn
DRAWING	EXISTING LOCATION & BLOCK PLANS
NO.	1687/E/01 A
DATE	SEPT 2022
SCALE	1:500, 1:1250 @ A1
DRAWN BY	AW
CHECKED BY	LW

bbd
ARCHITECTS
bizzy blue design ltd
riba chartered architects

horsefair arch
the horsefair
romsey
SO51 8EZ
t: 01794 524200
e: enquiries@bizzybluedesign.com