



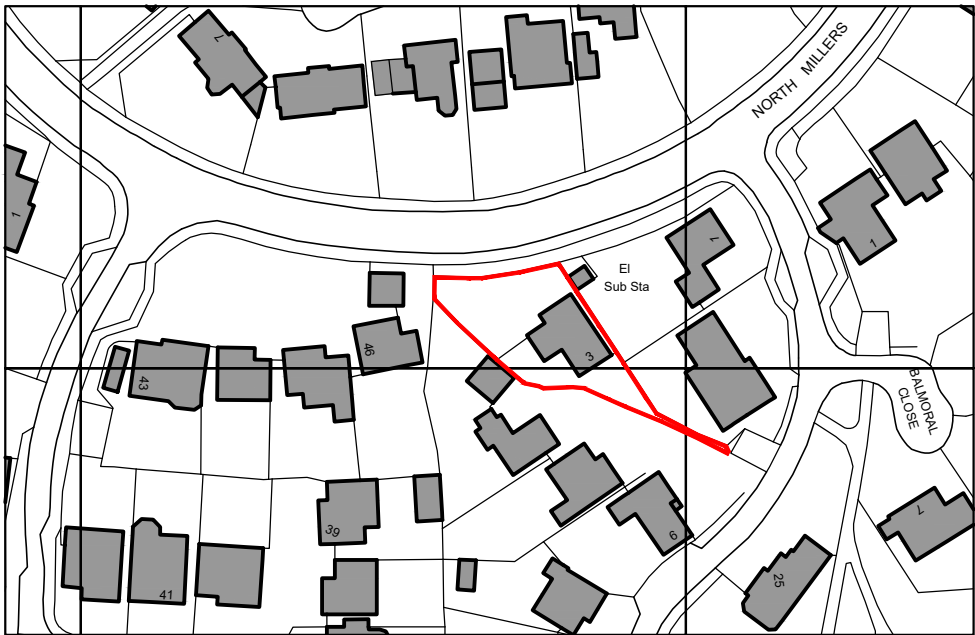

Ordnance Survey, (c) Crown Copyright 2023. All rights reserved. Licence number 100022432

SITE LOCATION PLAN

Scale 1:1250

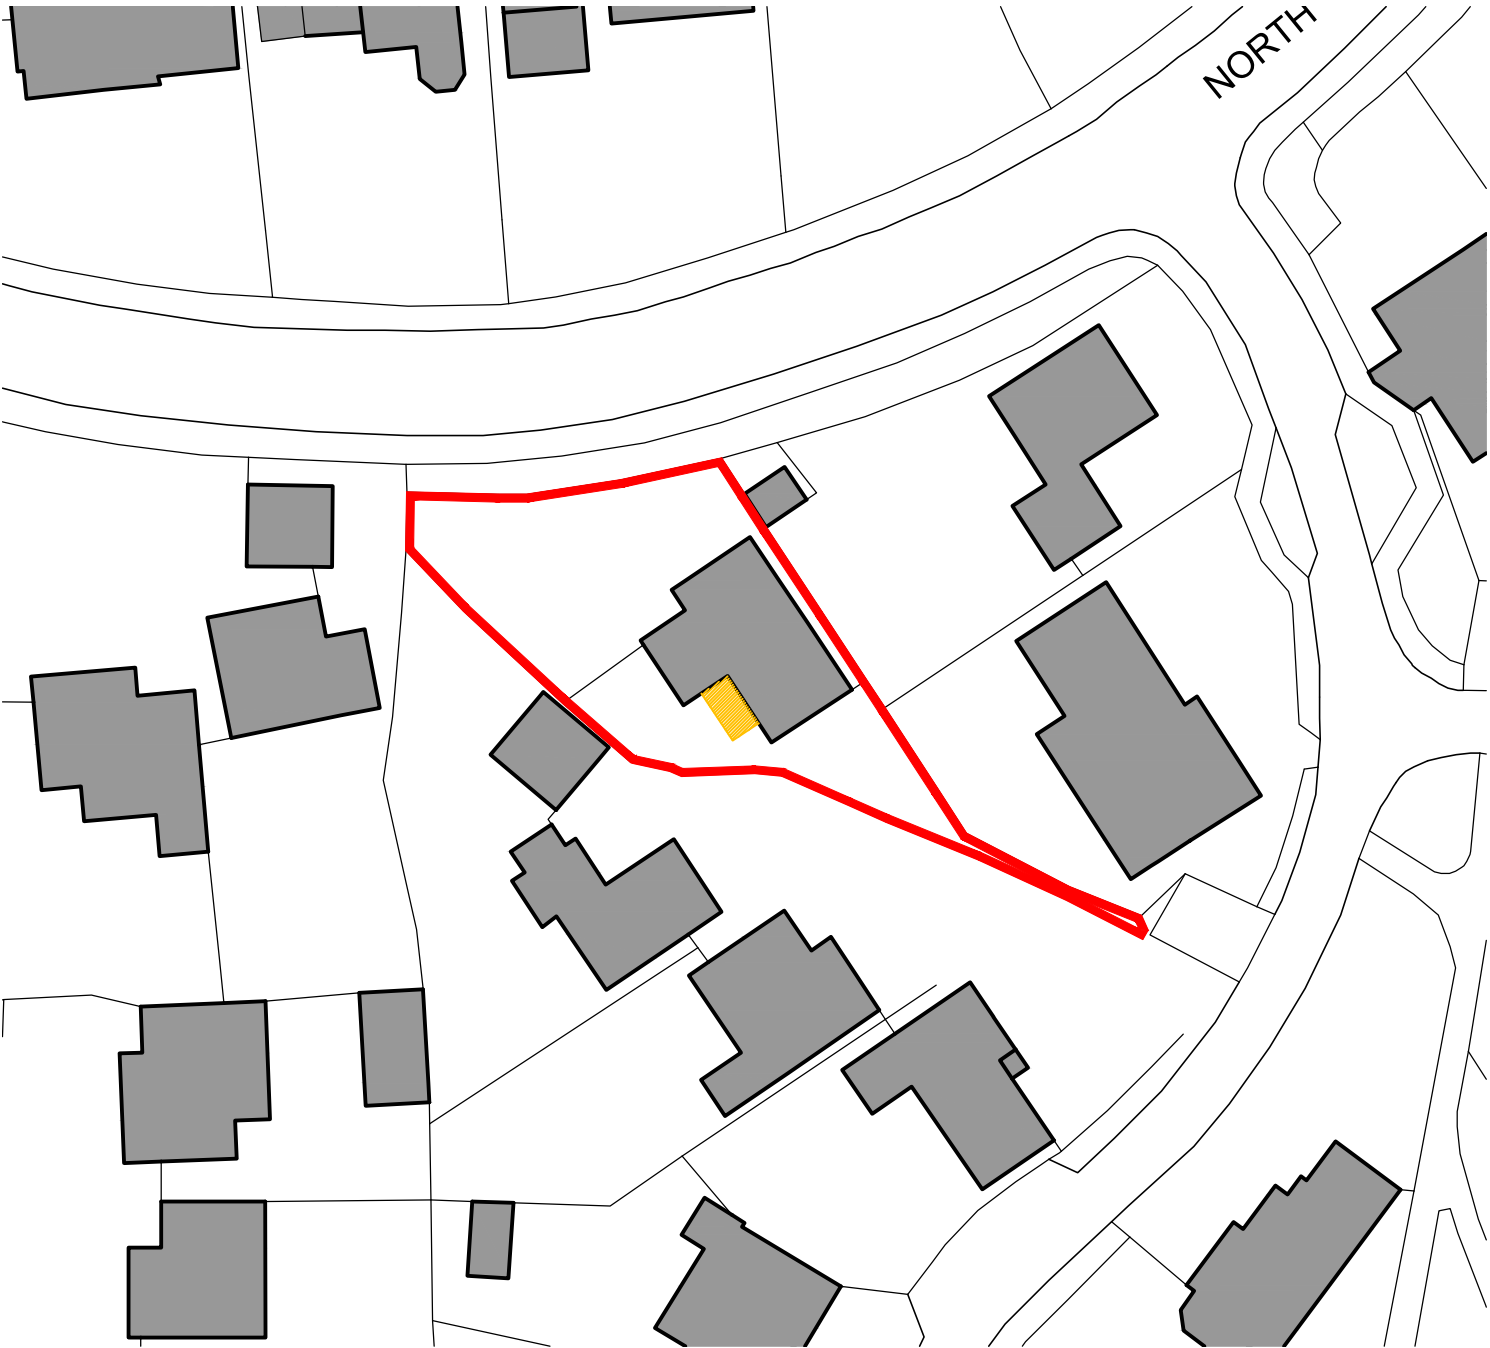

BLOCK PLAN

Scale 1:500



Orange hatch area indicates extent of proposed extension (new footprint)

P01 20.07.23 Issued to Planning
Rev Date Description

ENZO
DESIGN STUDIO

E: martin@enzo-ds.co.uk W: www.enzo-ds.co.uk T: 07788800350
© Enzo Design Studio Limited 2023 Company Reg No.11875766

Client: Mr & Mrs Kosowan			
Project: 3 Avonborne Way, Chandlers Fd, SO53 1TF			
Drawing: Site Location Plan Block Plan		Existing / Proposed: Existing Status: PLANNING	
Project: 2301	Drawn/Checked: MA / --	Scale: As shown	Month: 07
Drawing revision: [1EXG] 001_P01	Size: A3	Year: 2023	

