


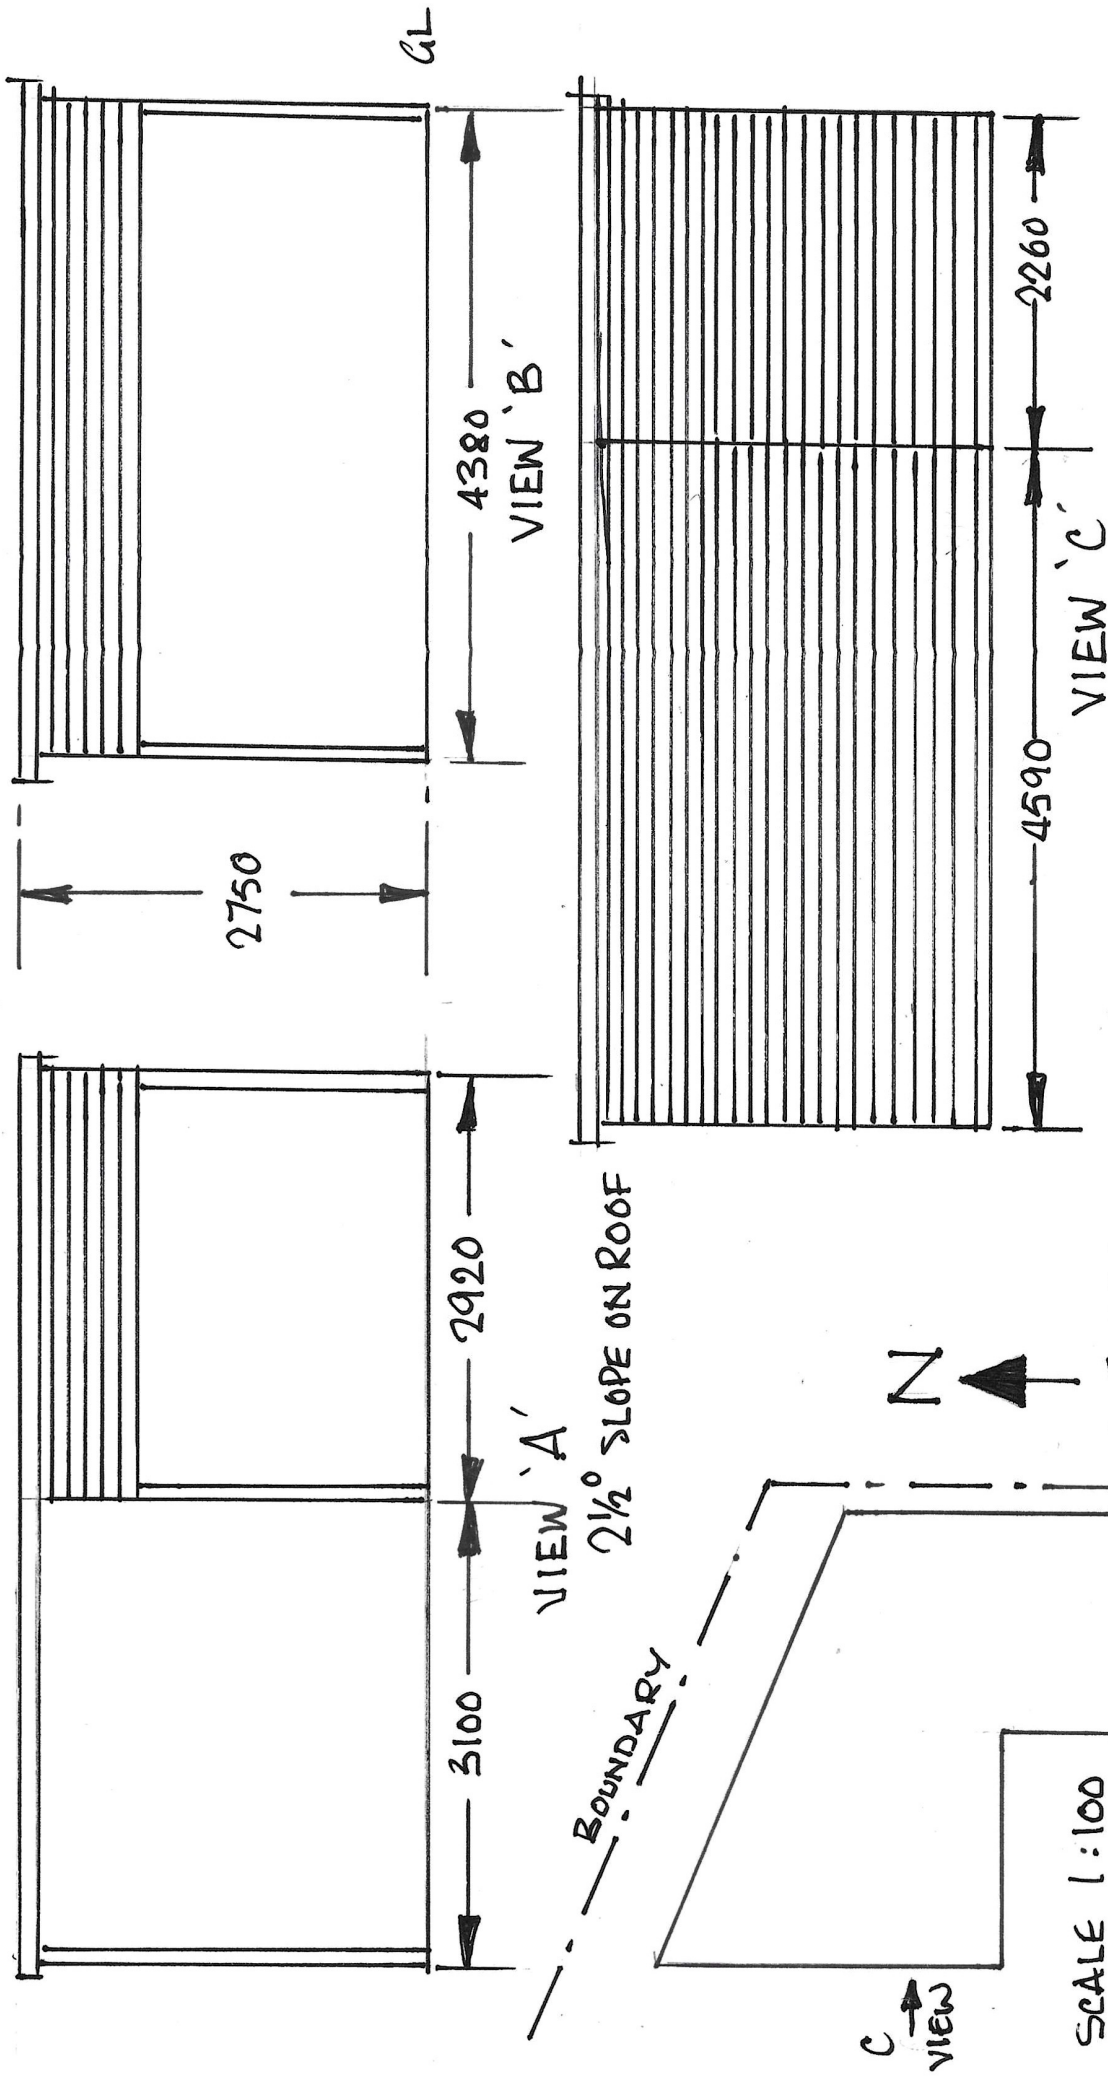

GARDEN GAZEBO
 OAK FRAMED CONSTRUCTION
 SLATED WALL PANELS
 POLY CARBONATE ROOF

MR & MRS SUNDAY
 8 MEADOW GROVE
 CHANDLER'S FORD
 SO53 3AT

SCALE 1:50

001