


Figured dimensions to be followed in preference to those scaled from drawing.
All dimensions to be verified on site by the contractors and such dimensions to be their responsibility.
Drawing omissions and errors to be reported immediately to the designer.

- Materials:
1. Concrete interlocking tile to match existing
 2. Fibre cement cladding - colour TBC
 3. Dark grey aluminium framed windows and doors
 4. Rooflight
 5. Brown brick to mach existing
 6. Composite front door
 7. Dark grey aluminium dormer
 8. Frameless glass Juliet balcony
 9. Oak post and frame to form porch canopy




SOUTH (STREET) ELEVATION

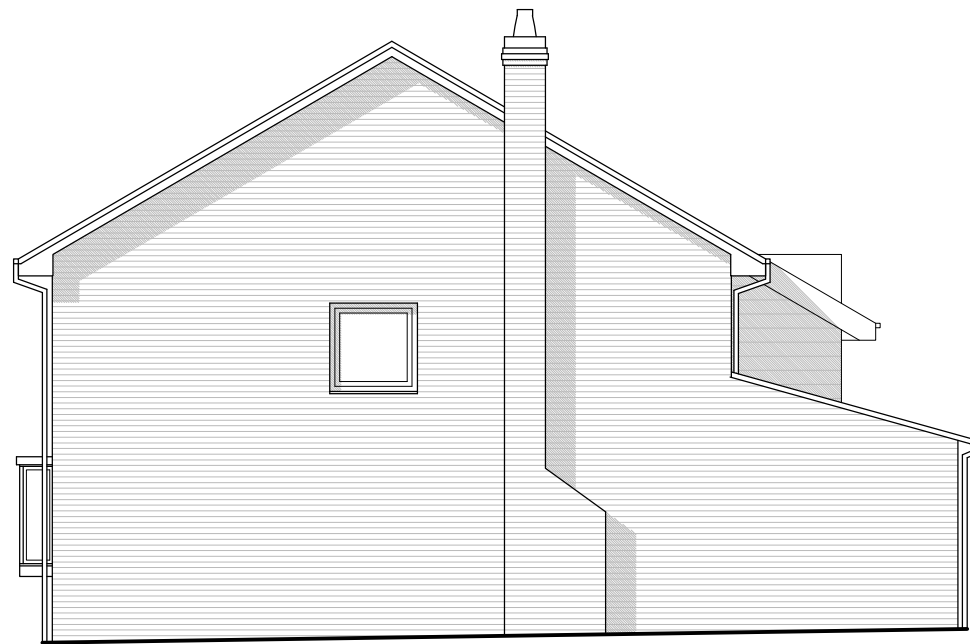

EAST (SIDE) ELEVATION



NORTH (GARDEN) ELEVATION

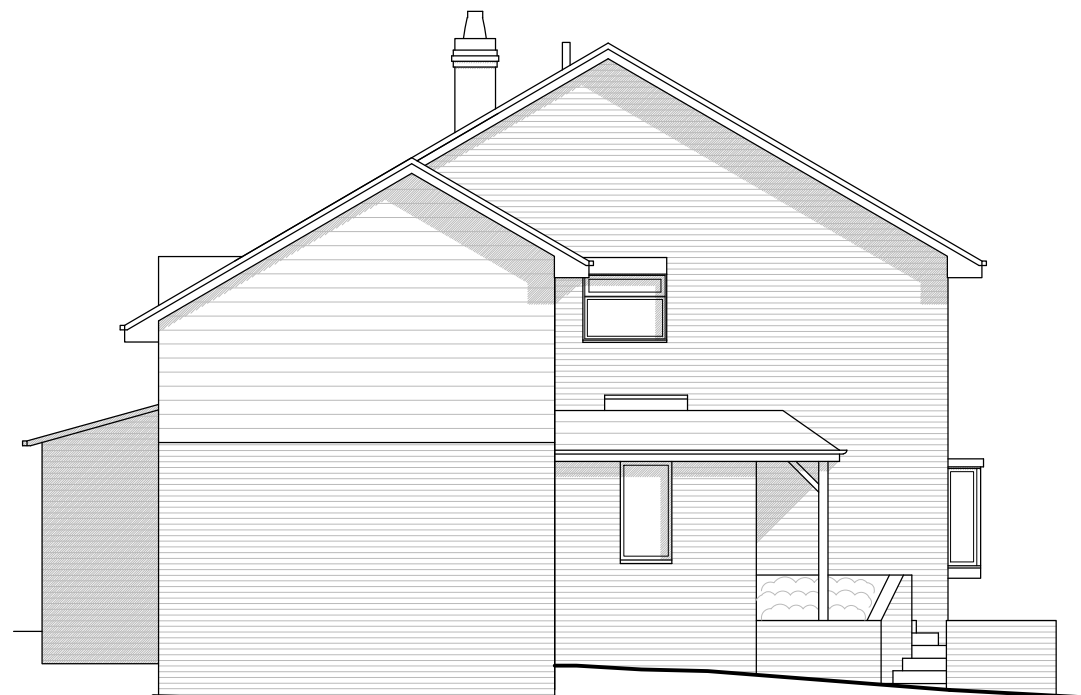

WEST (SIDE) ELEVATION

Scale 100



P01 20.07.23 Issued to Planning
Rev Date Description
ENZO
DESIGN STUDIO
E: martin@enzo-ds.co.uk W: www.enzo-ds.co.uk T: 07788800350
© Enzo Design Studio Limited 2023 Company Reg No.11875766

Client: Mr & Mrs Kosowan			
Project: 3 Avonborne Way, Chandlers Fd, SO53 1TF			
Drawing: Elevations		Existing / Proposed: Proposed	
		Status: PLANNING	
Project: 2301	Drawn/Checked: MA / --	Scale: 1:100	Month: 07
Drawing revision: [3PLN] 201_P01	Size: A3	Year: 2023	