
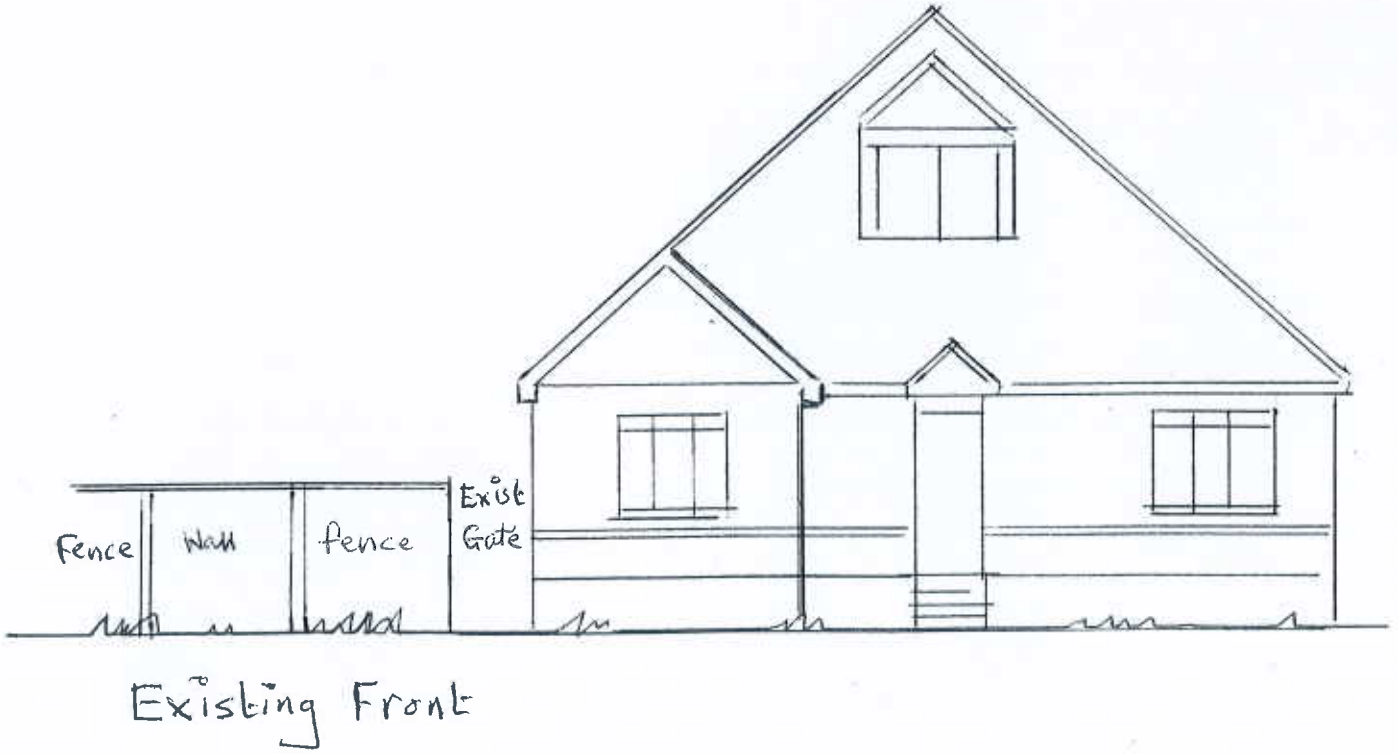
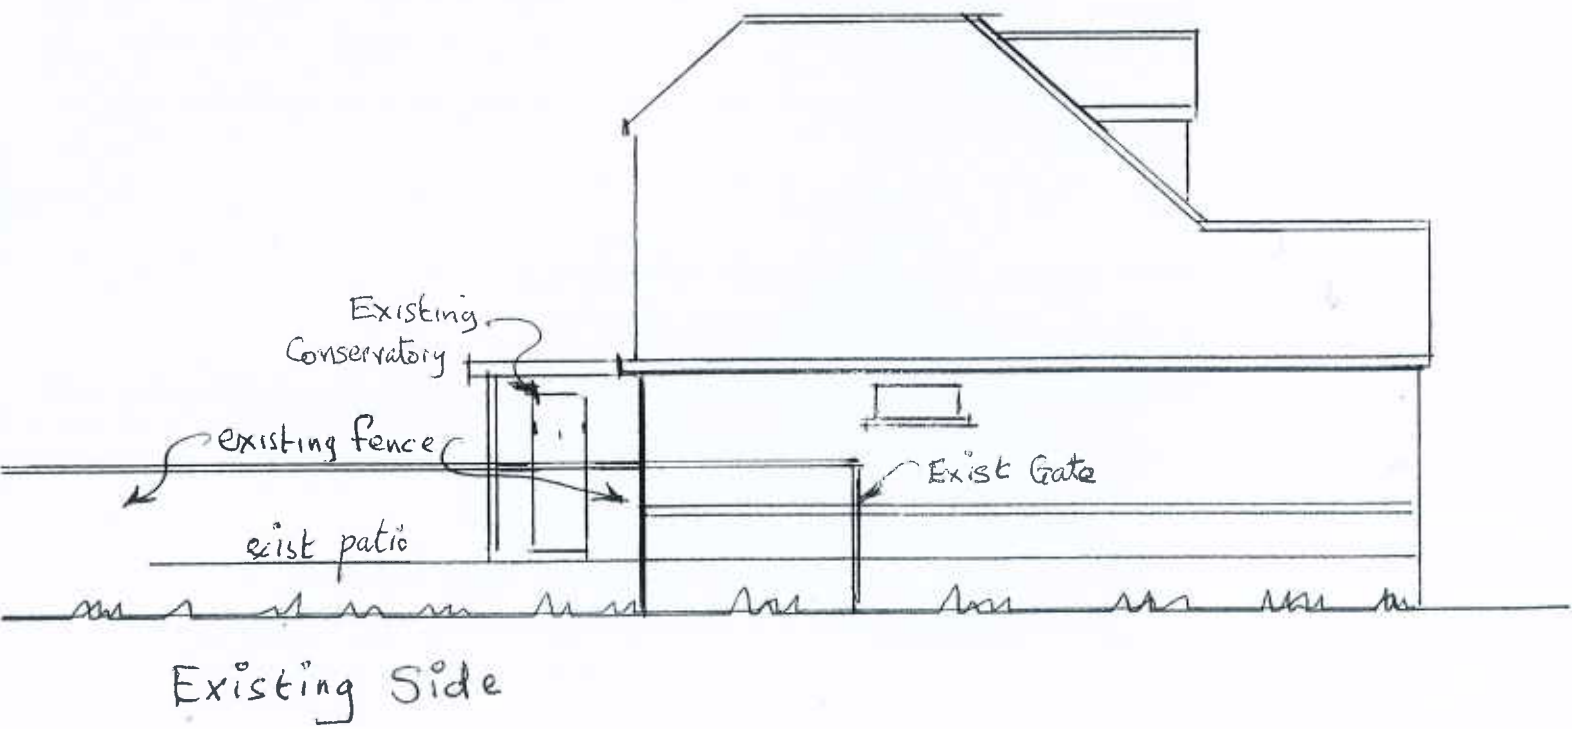


Proposed Single Storey Annex
 11 Trevoze Close, Changers Ford
 Existing Elevations

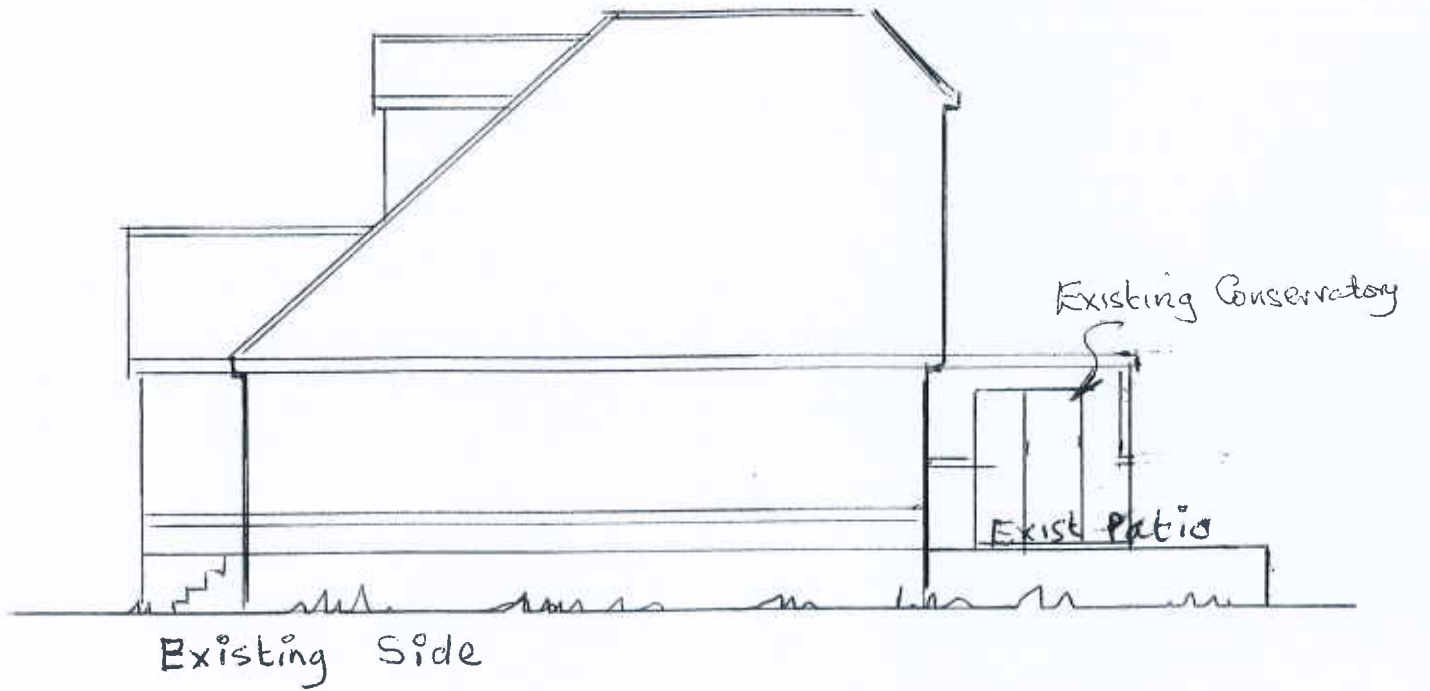

Scale 1:100

0m 1 2 3 4 5 6 7.0m

Dwg No ME/BD/5/2023
 Dated 21/07/2023