


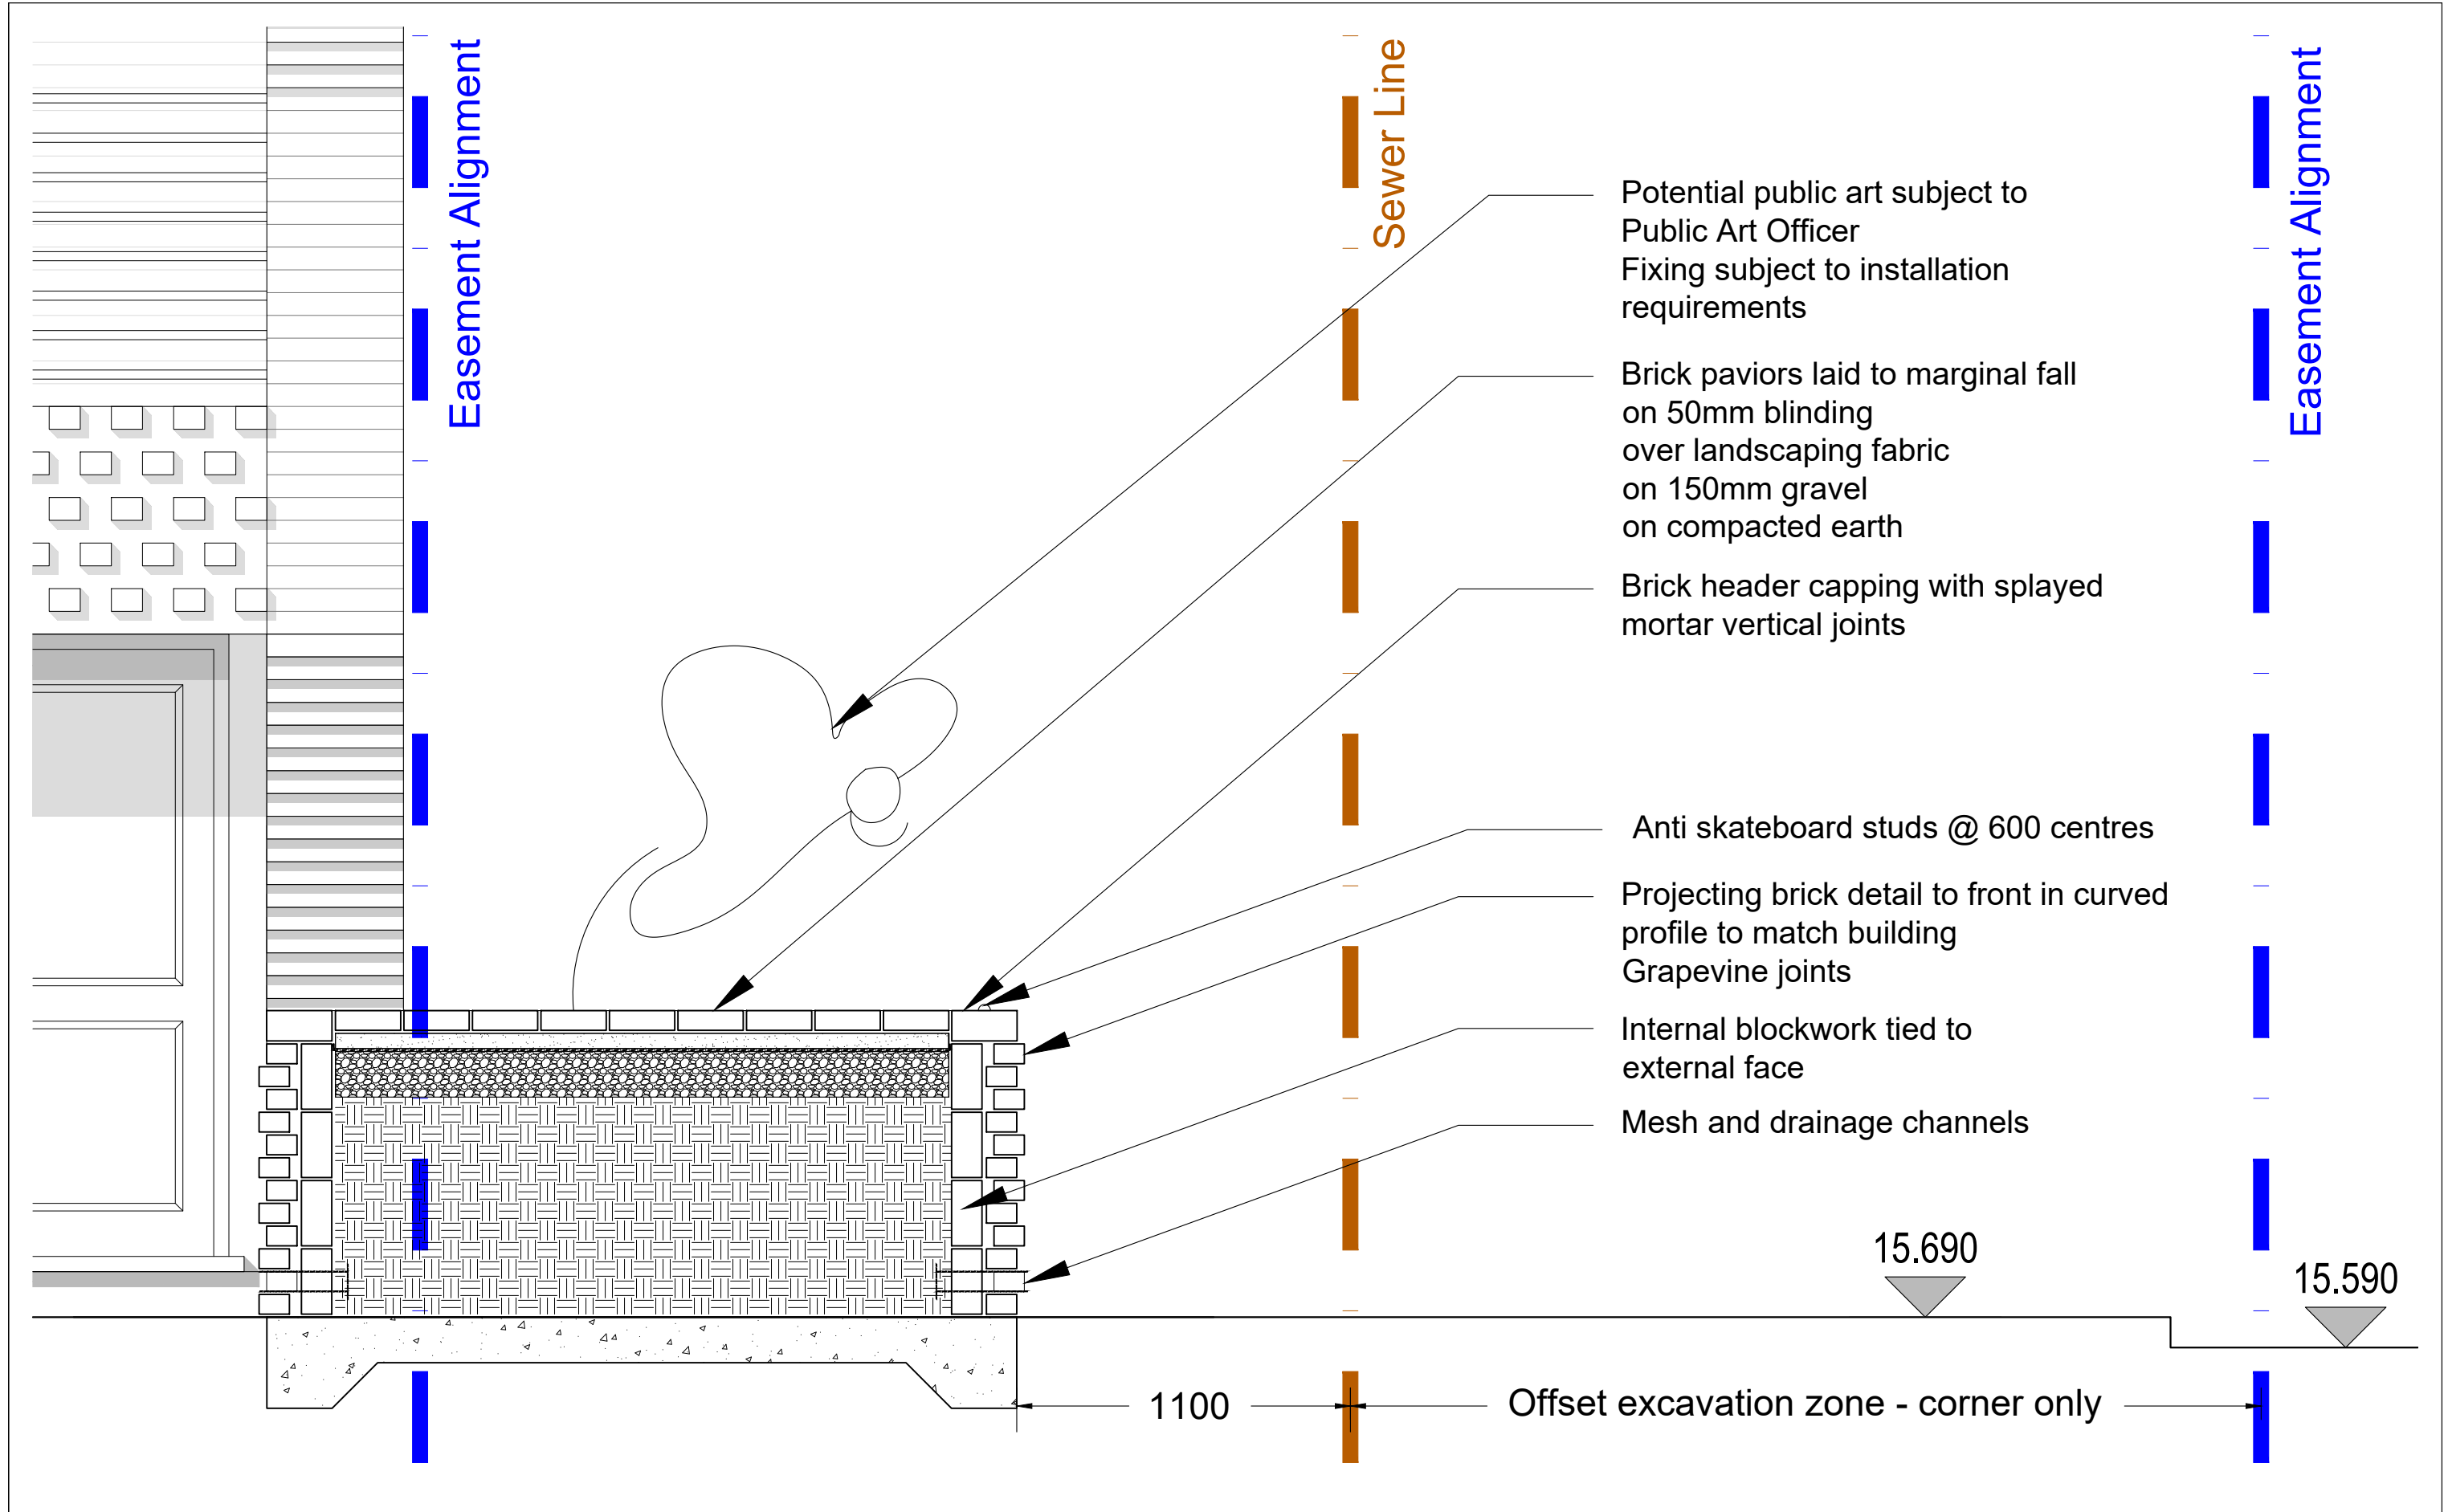

REV.	DATE	REVISIONS:	BY	STATUS:	CLIENT:	PROJECT:		 architecture planning masterplanning Broadmede House, Farnham Business Park, Weydon Lane, Farnham, Surrey GU9 8QT. info@osparchitecture.com www.osparchitecture.com Tel: 01252 267878 ©Teele, Scotland Limited Company Registration No. 2676091
				Planning	SCALE:	DRAWING:		
					DRAWN:			
© COPYRIGHT EXISTS ON THE DESIGNS AND INFORMATION SHOWN ON THIS DRAWING					DATE:	22205	P120	-