
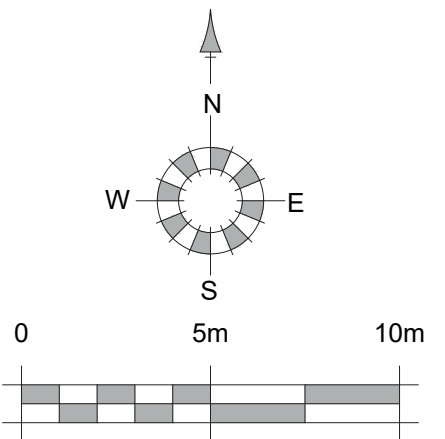


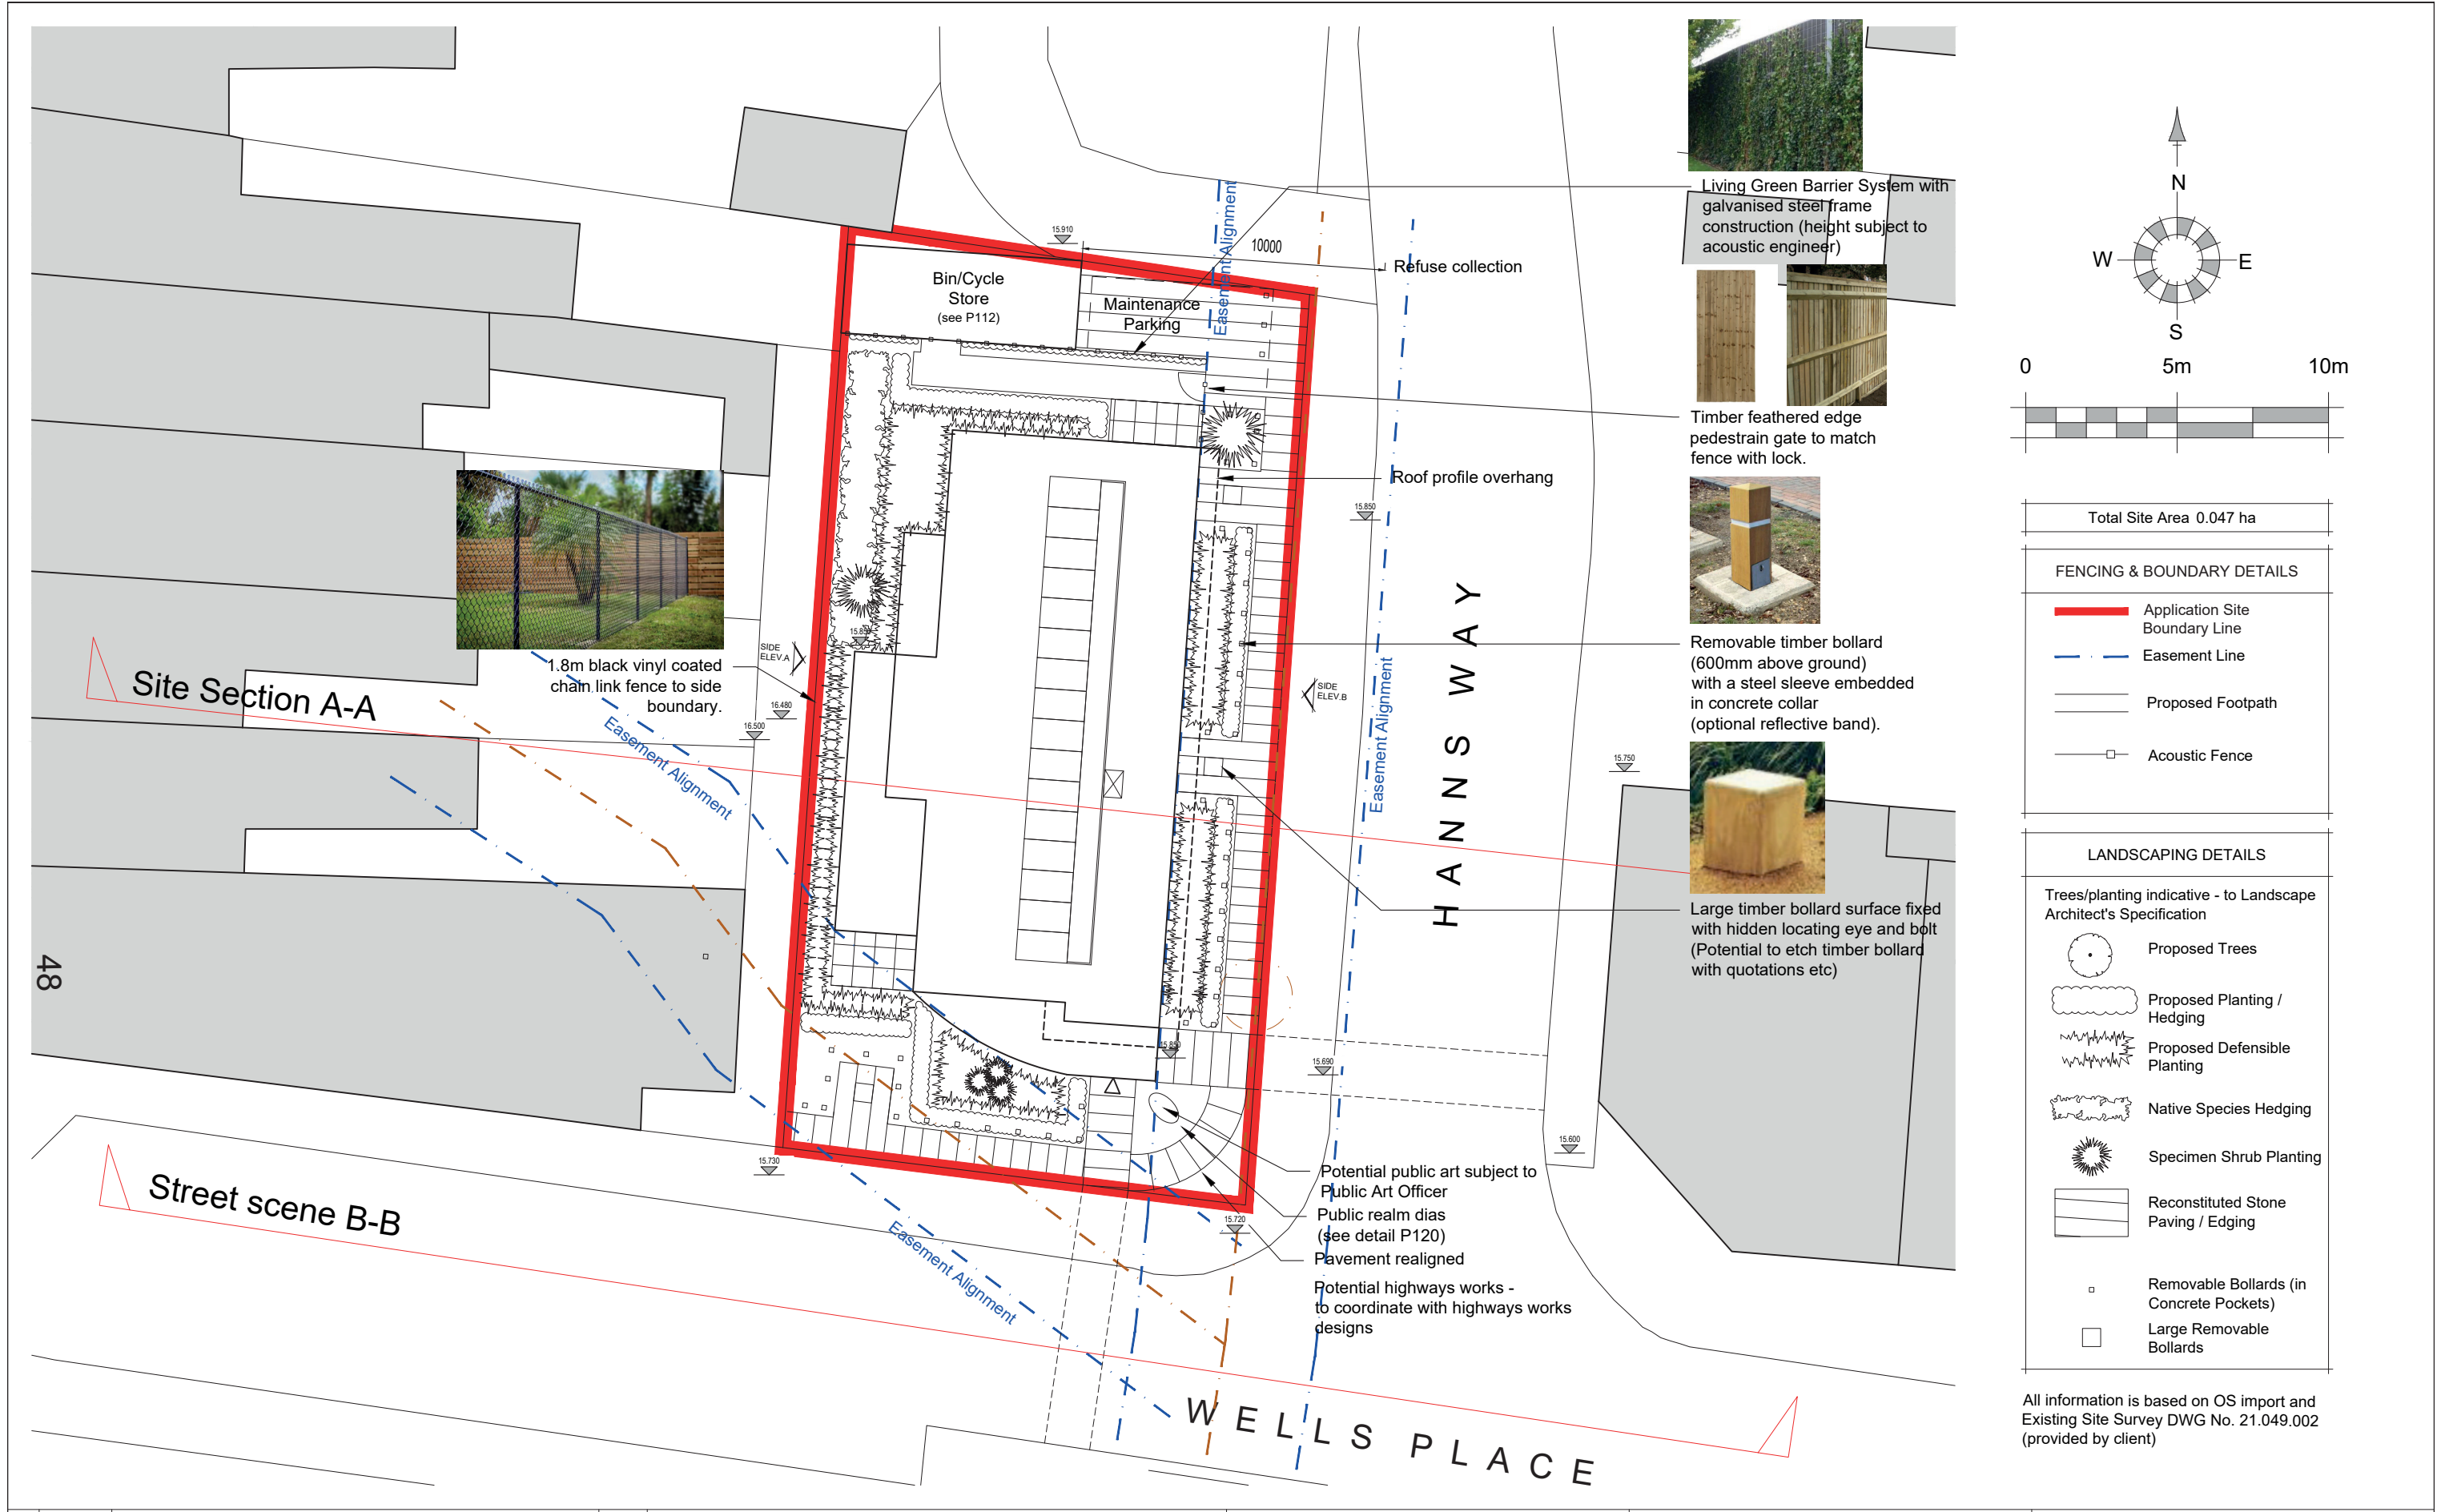

Total Site Area 0.047 ha	
FENCING & BOUNDARY DETAILS	
	Application Site Boundary Line
	Easement Line
	Proposed Footpath
	Acoustic Fence
LANDSCAPING DETAILS	
Trees/planting indicative - to Landscape Architect's Specification	
	Proposed Trees
	Proposed Planting / Hedging
	Proposed Defensible Planting
	Native Species Hedging
	Specimen Shrub Planting
	Reconstituted Stone Paving / Edging
	Removable Bollards (in Concrete Pockets)
	Large Removable Bollards

All information is based on OS import and Existing Site Survey DWG No. 21.049.002 (provided by client)

REV.	DATE	REVISIONS:	BY	STATUS:	CLIENT:	PROJECT:	 architecture planning masterplanning Broadmeade House, Farnham Business Park, Weydon Lane, Farnham, Surrey GU9 8QT. info@osparchitecture.com www.osparchitecture.com Tel: 01252 267878		
-	-	-	MT		Doswell Projects Ltd.	Hanns Way, Eastleigh			
Planning					SCALE:	1:200 (A3 ORIGINAL)			
					DRAWN:	MM	22205	P102	-
					DATE:	29/03/23			