



Scale 1:200

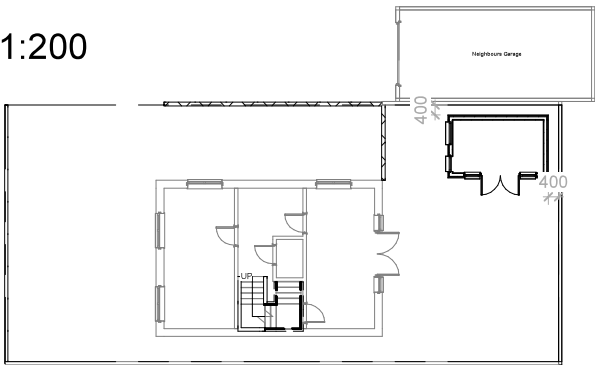


Proposed Ground Floor

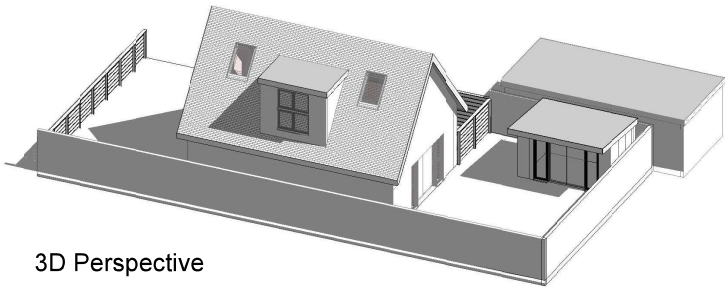

3D Perspective

Scale 1:50

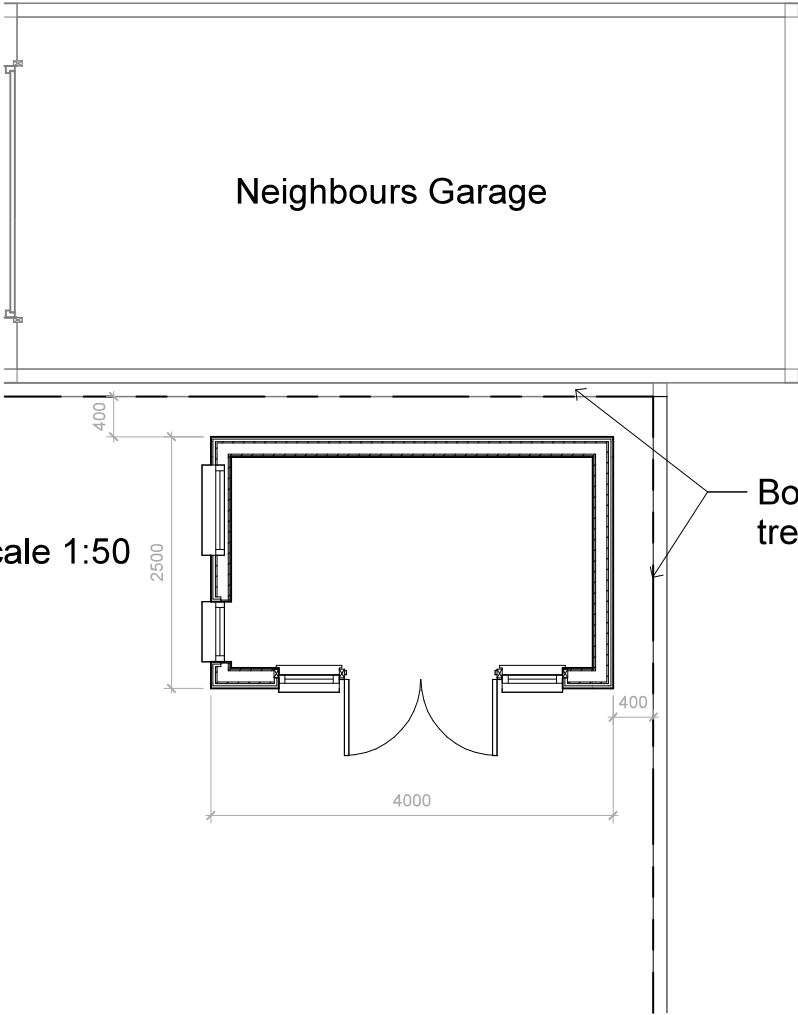

1:500		50
1:200		20
1:100		10
1:50		5

All measurement to be checked on site prior to any comment

Parkers Design Limited - The Studio @ 90, PO9 2PR www.pexd.co.uk - info@parkersdesign.com - 07776 008822

PROJECT		CLIENT				
10 Westbury Court SO30 0HN		Eastaugh				
SHEET	Ground Floor	Date	Issue Date	Scale (@ A3)	As indicated	
		Drawn by	SW	DRAWING NUMBER		REV
		Checked by	SR	P 1		