


PLAN 10230723 BM

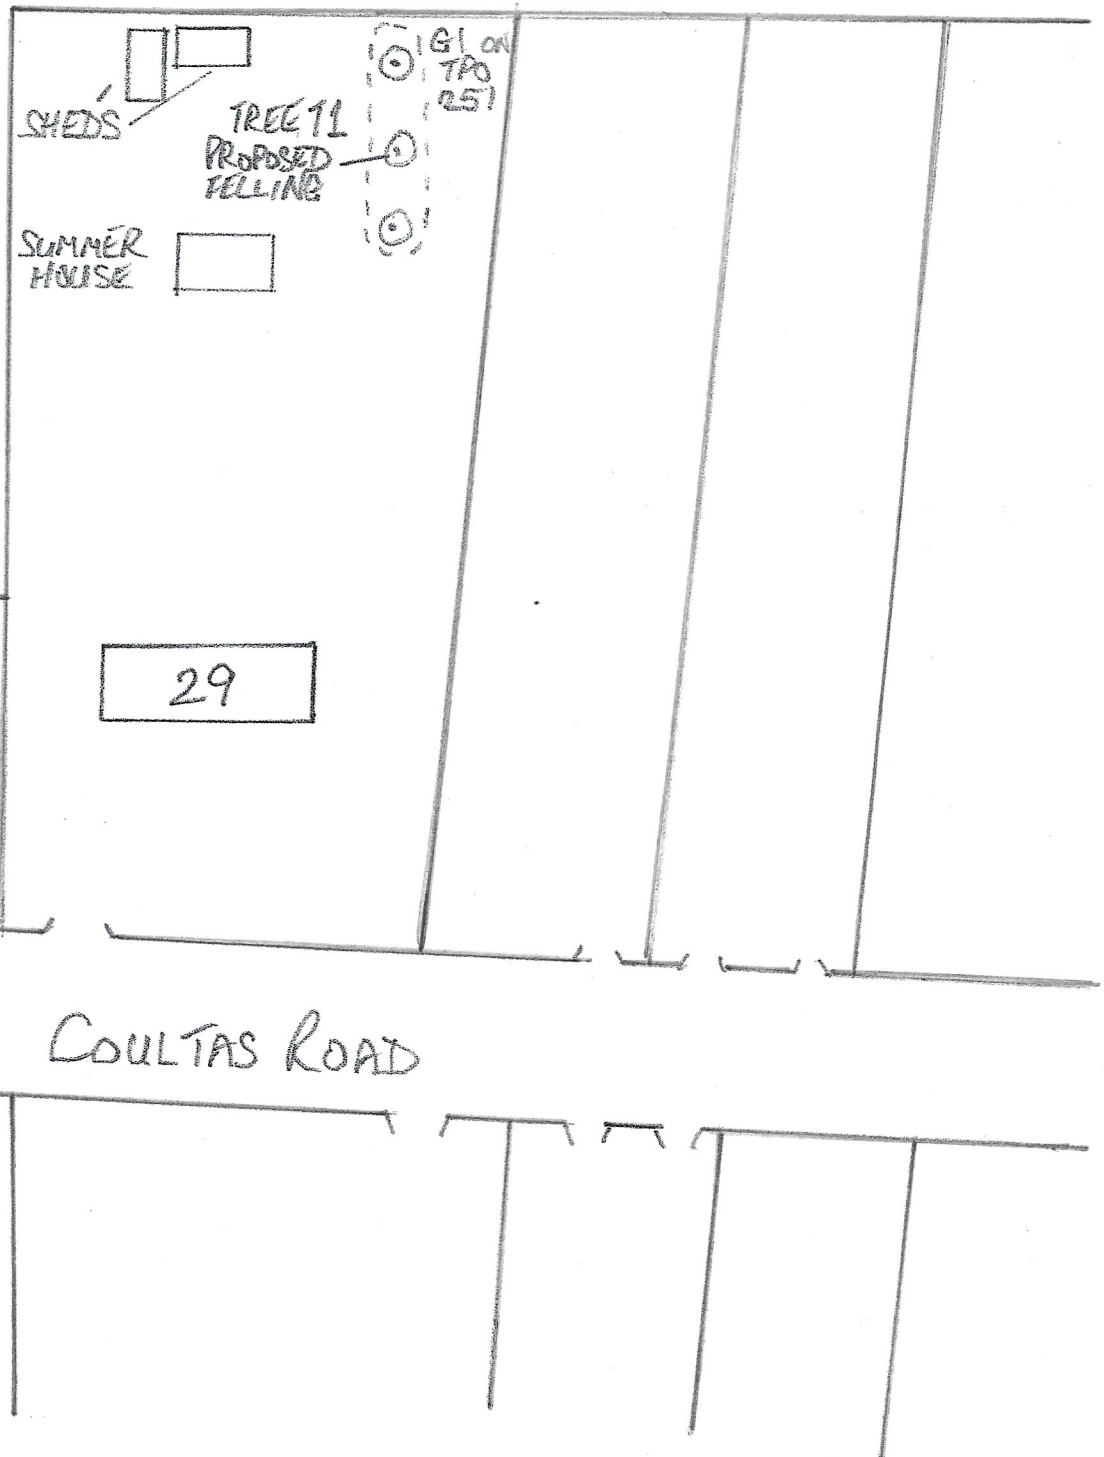

NOTE

IT IS ONLY PROPOSED TO FELL TREE T1 IN THE GROUP. THE OTHER 2 TREES IN THE GROUP ARE NOT TO BE WORKED ON AT THIS TIME UNDER THIS APPLICATION.