


Appendix D

Long Section of Culverted Watercourse

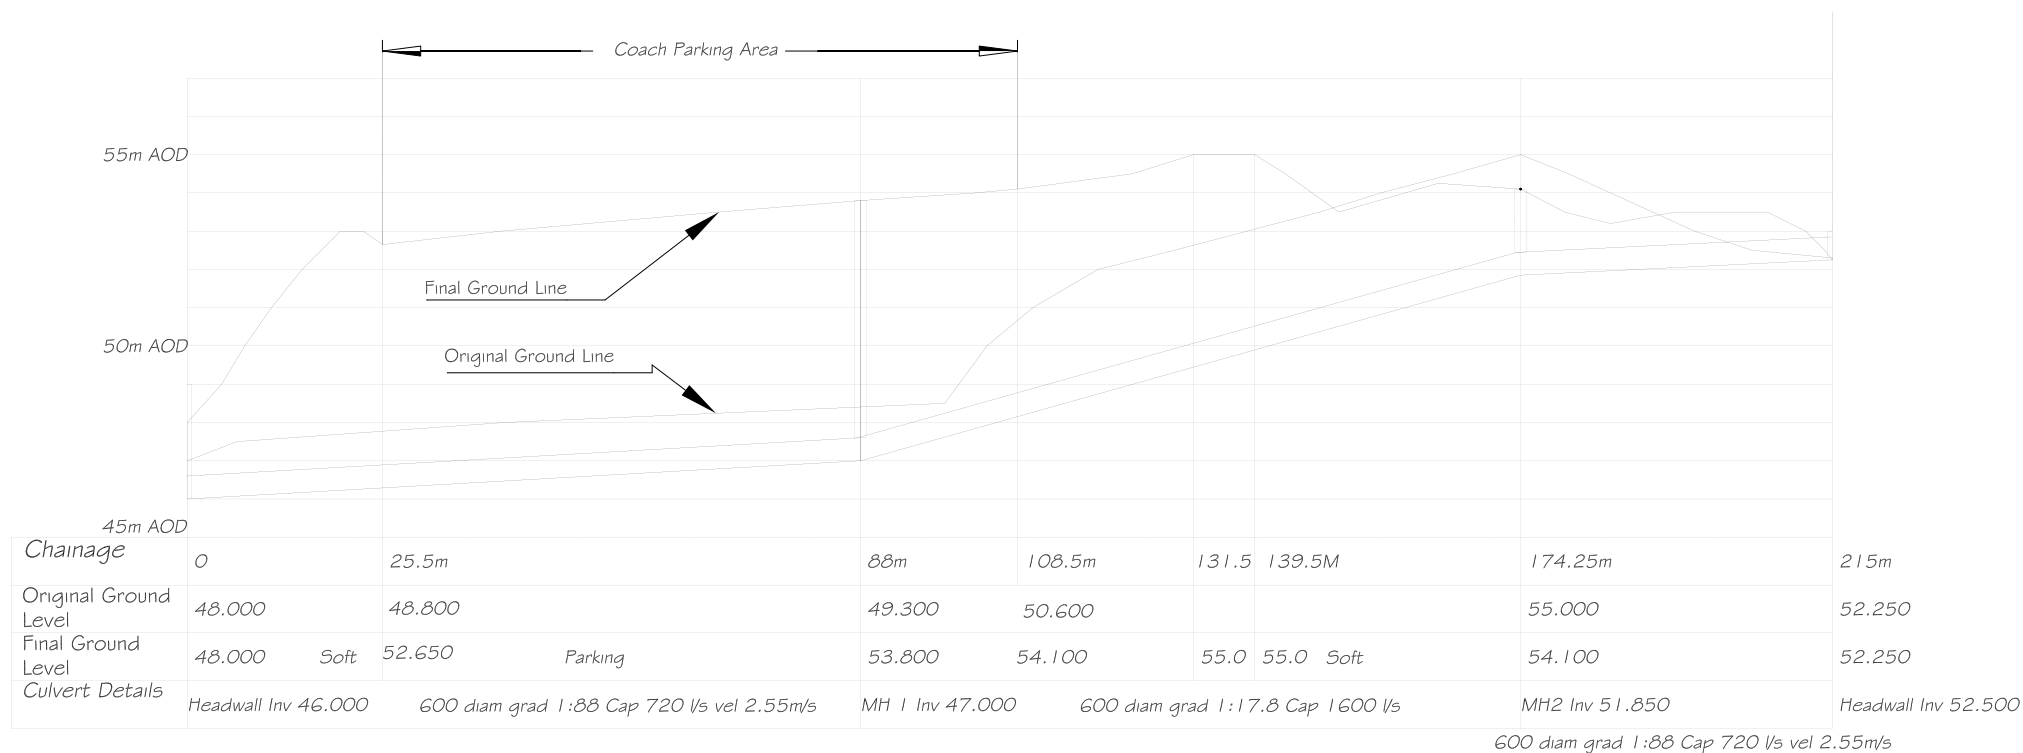

Note:- All works to be in accordance with
Sewers for Adoption (latest edition)

Rose Bowl Park and Ride
Telegraph Brook Proposed Culvert
Longitudinal Section
Scales H 1:1000 V 1:200 (A4)
Drg No 24012011