


2 Sylvan Lane

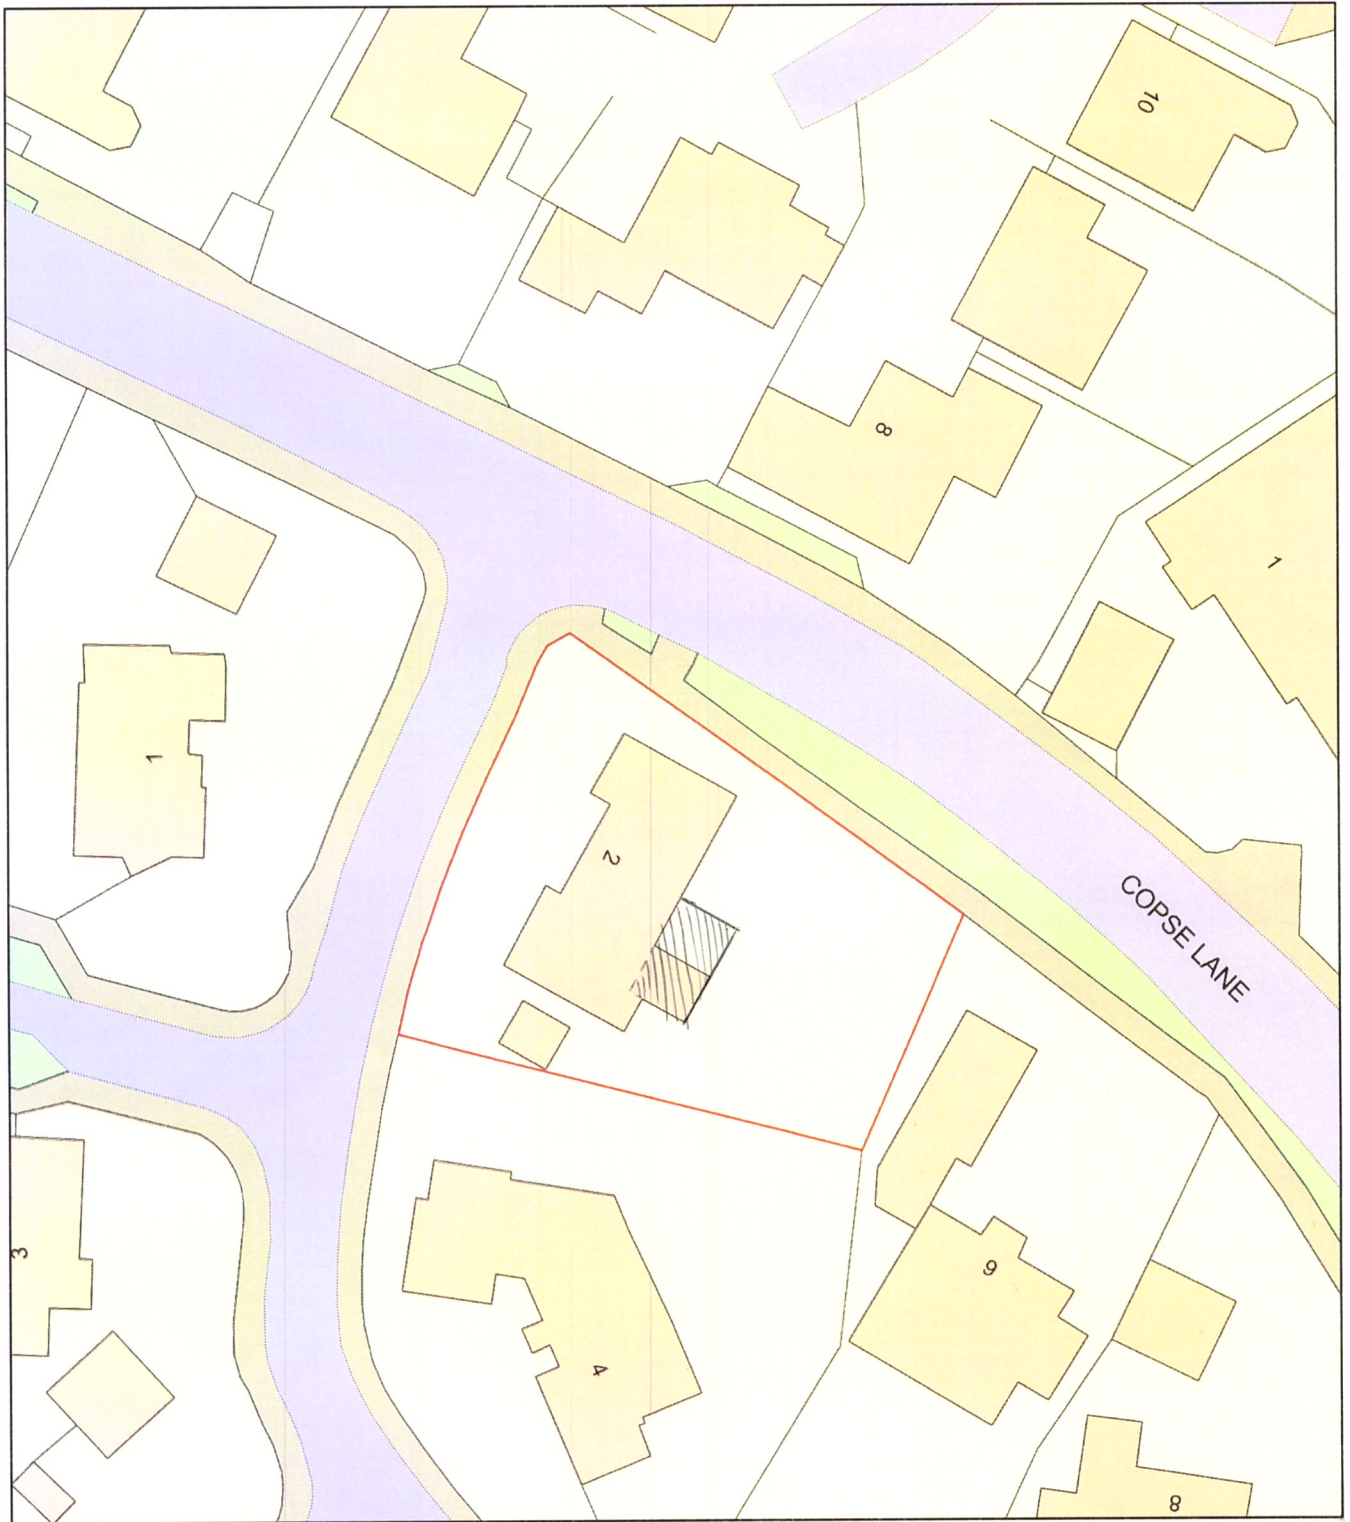

0 20
Metres



Plan Produced for: Applecore PDM Ltd

Date Produced: 24 Jul 2023

Plan Reference Number: TQRQM23205125007207

Scale: 1:500 @ A4