



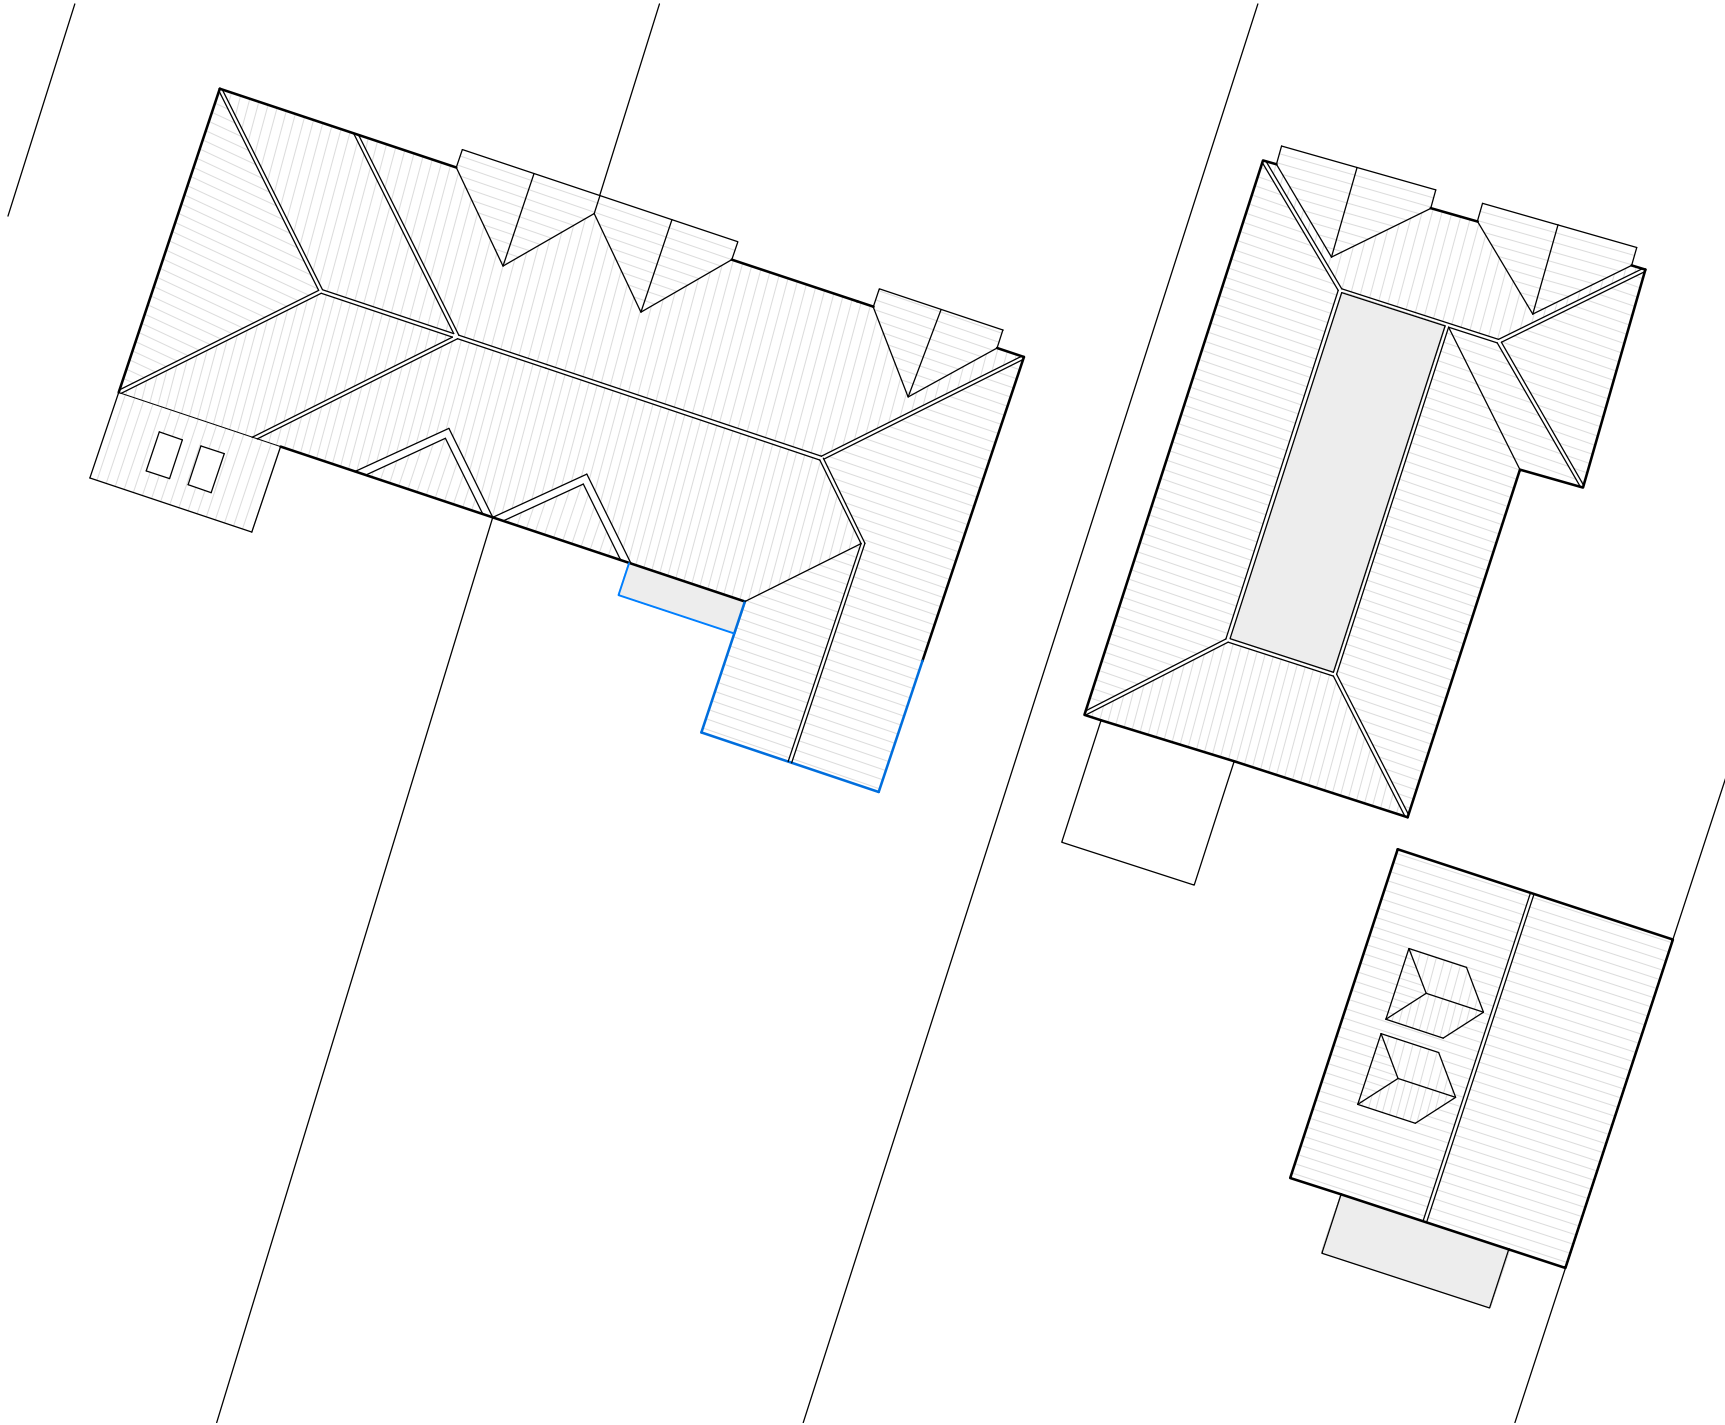

Block Plan - 1:200

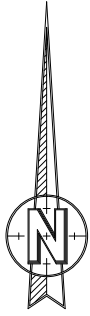

K.A.D. Licensed O.S. No. 100047482

Rev	Revision	By	Date

KNIGHT
AARCHITECTURAL
DDESIGN

K.A.D. Ltd
First Floor Unit 7
The Quarterdeck
Port Solent
PO6 4TP

T: 01489 660194
E: admin@k-a-d.co.uk
W: www.k-a-d.co.uk

Client
MR AND MRS C. BAKER

Project
4 CASTLE LANE
CHANDLERS FORD
SO53 4AG

Drawing
PROPOSED BLOCK PLAN

Scale
1:500@A3

Date
JUL 2023

Project no.	Sequential	Bldg/Floor	Detail	Rev
KAD	04	A	PP	.