

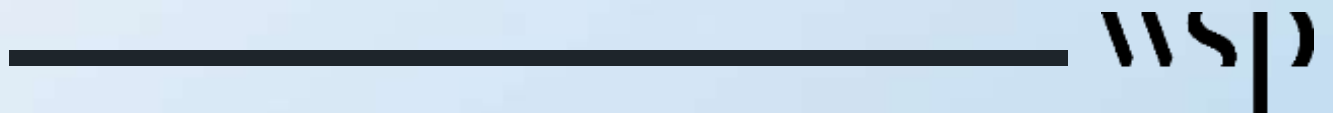


Appendix D

Event Day Car Park Access

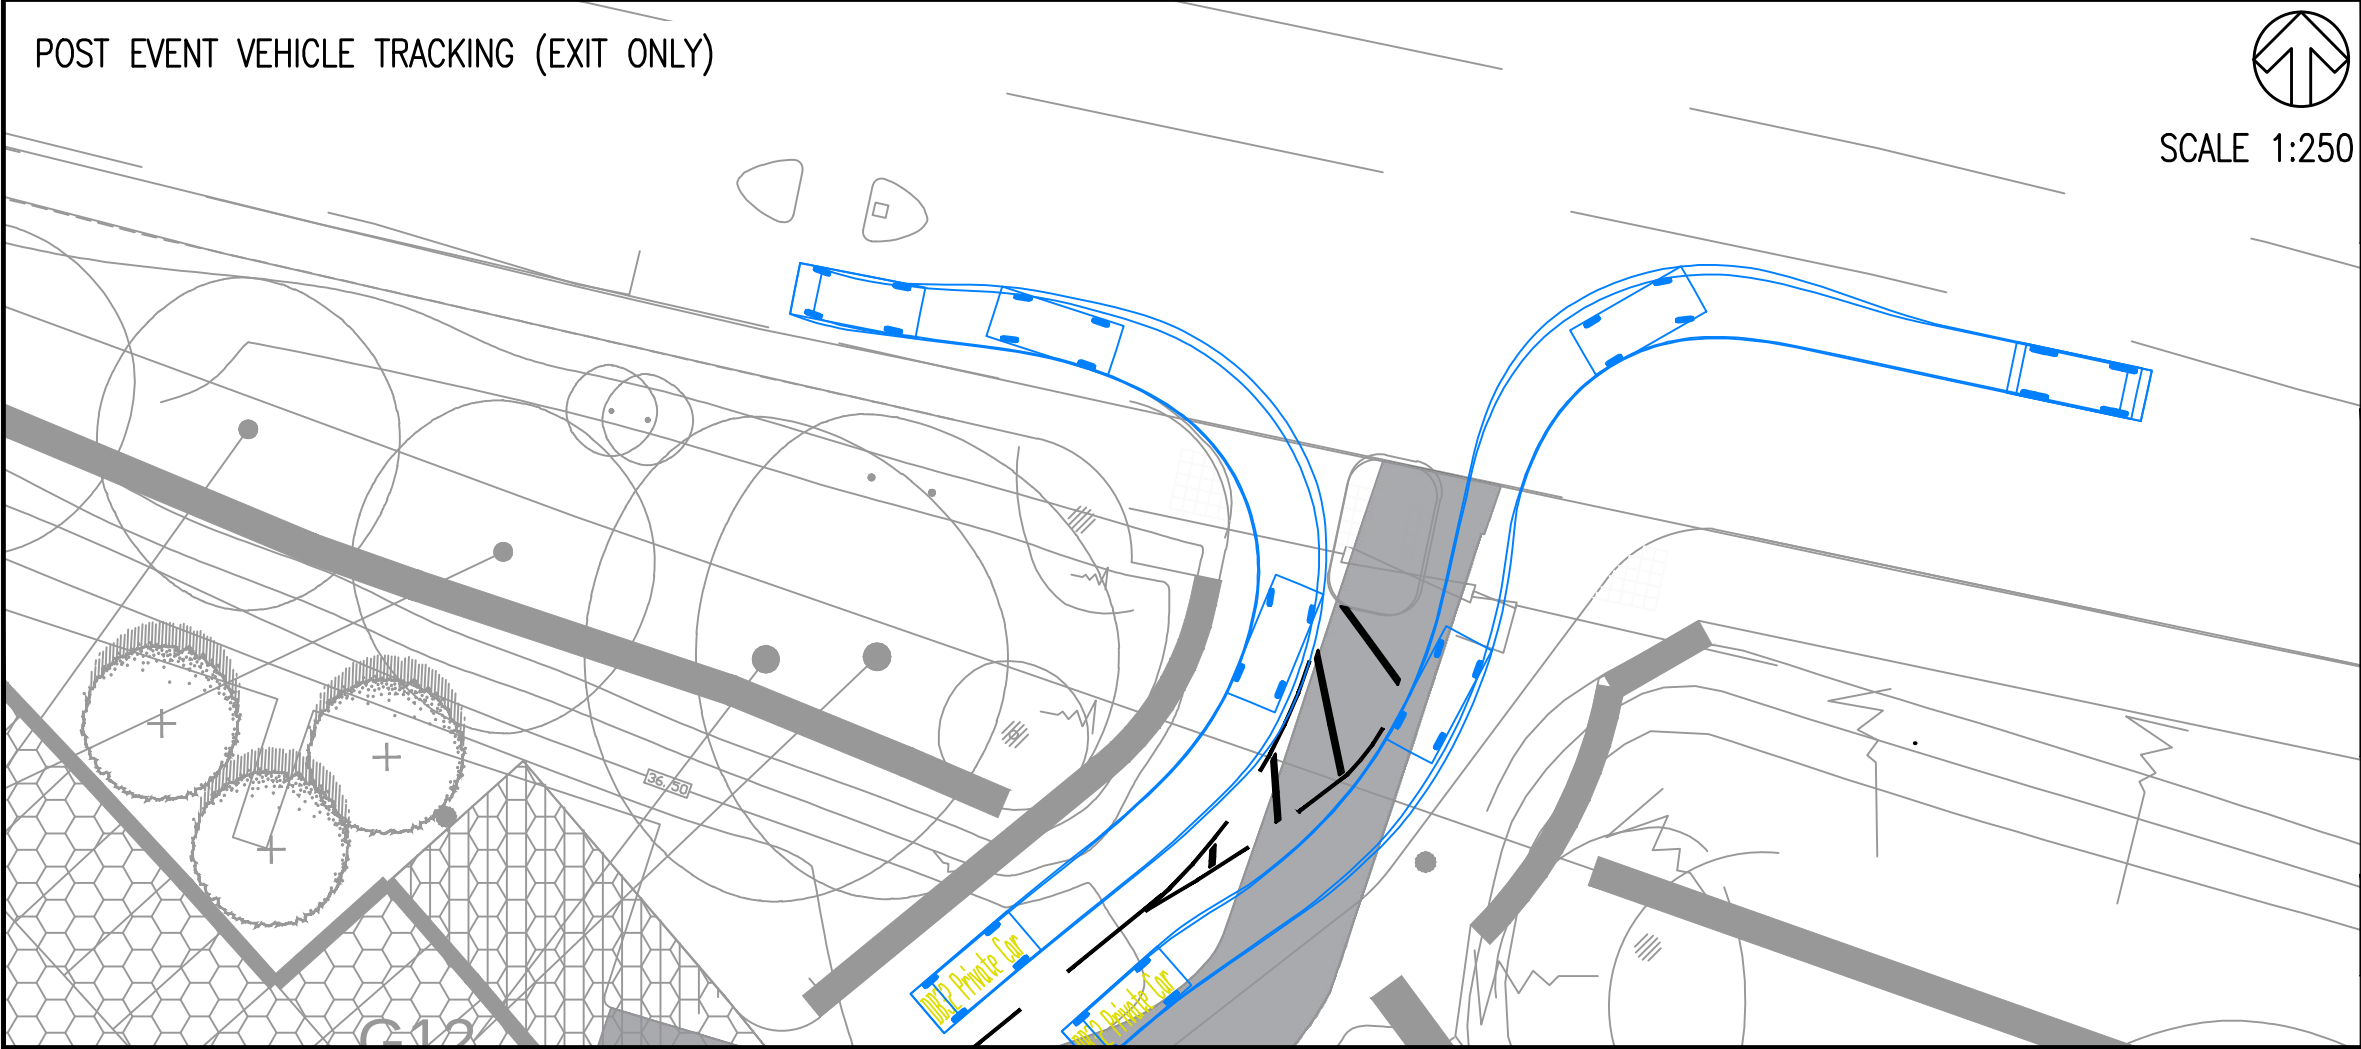

File name \\UK.WSPGROUP.COM\CENTRAL DATA\PROJECTS\700735\XX\70073579 - AGEAS BOWL MASTERPLAN\03 WIP\TP TRANSPORT PLANNING\02 CAD BIM MODELS\3579-SK-101.DWG, printed on 25 July 2023 16:39:30, by Moss, Philip

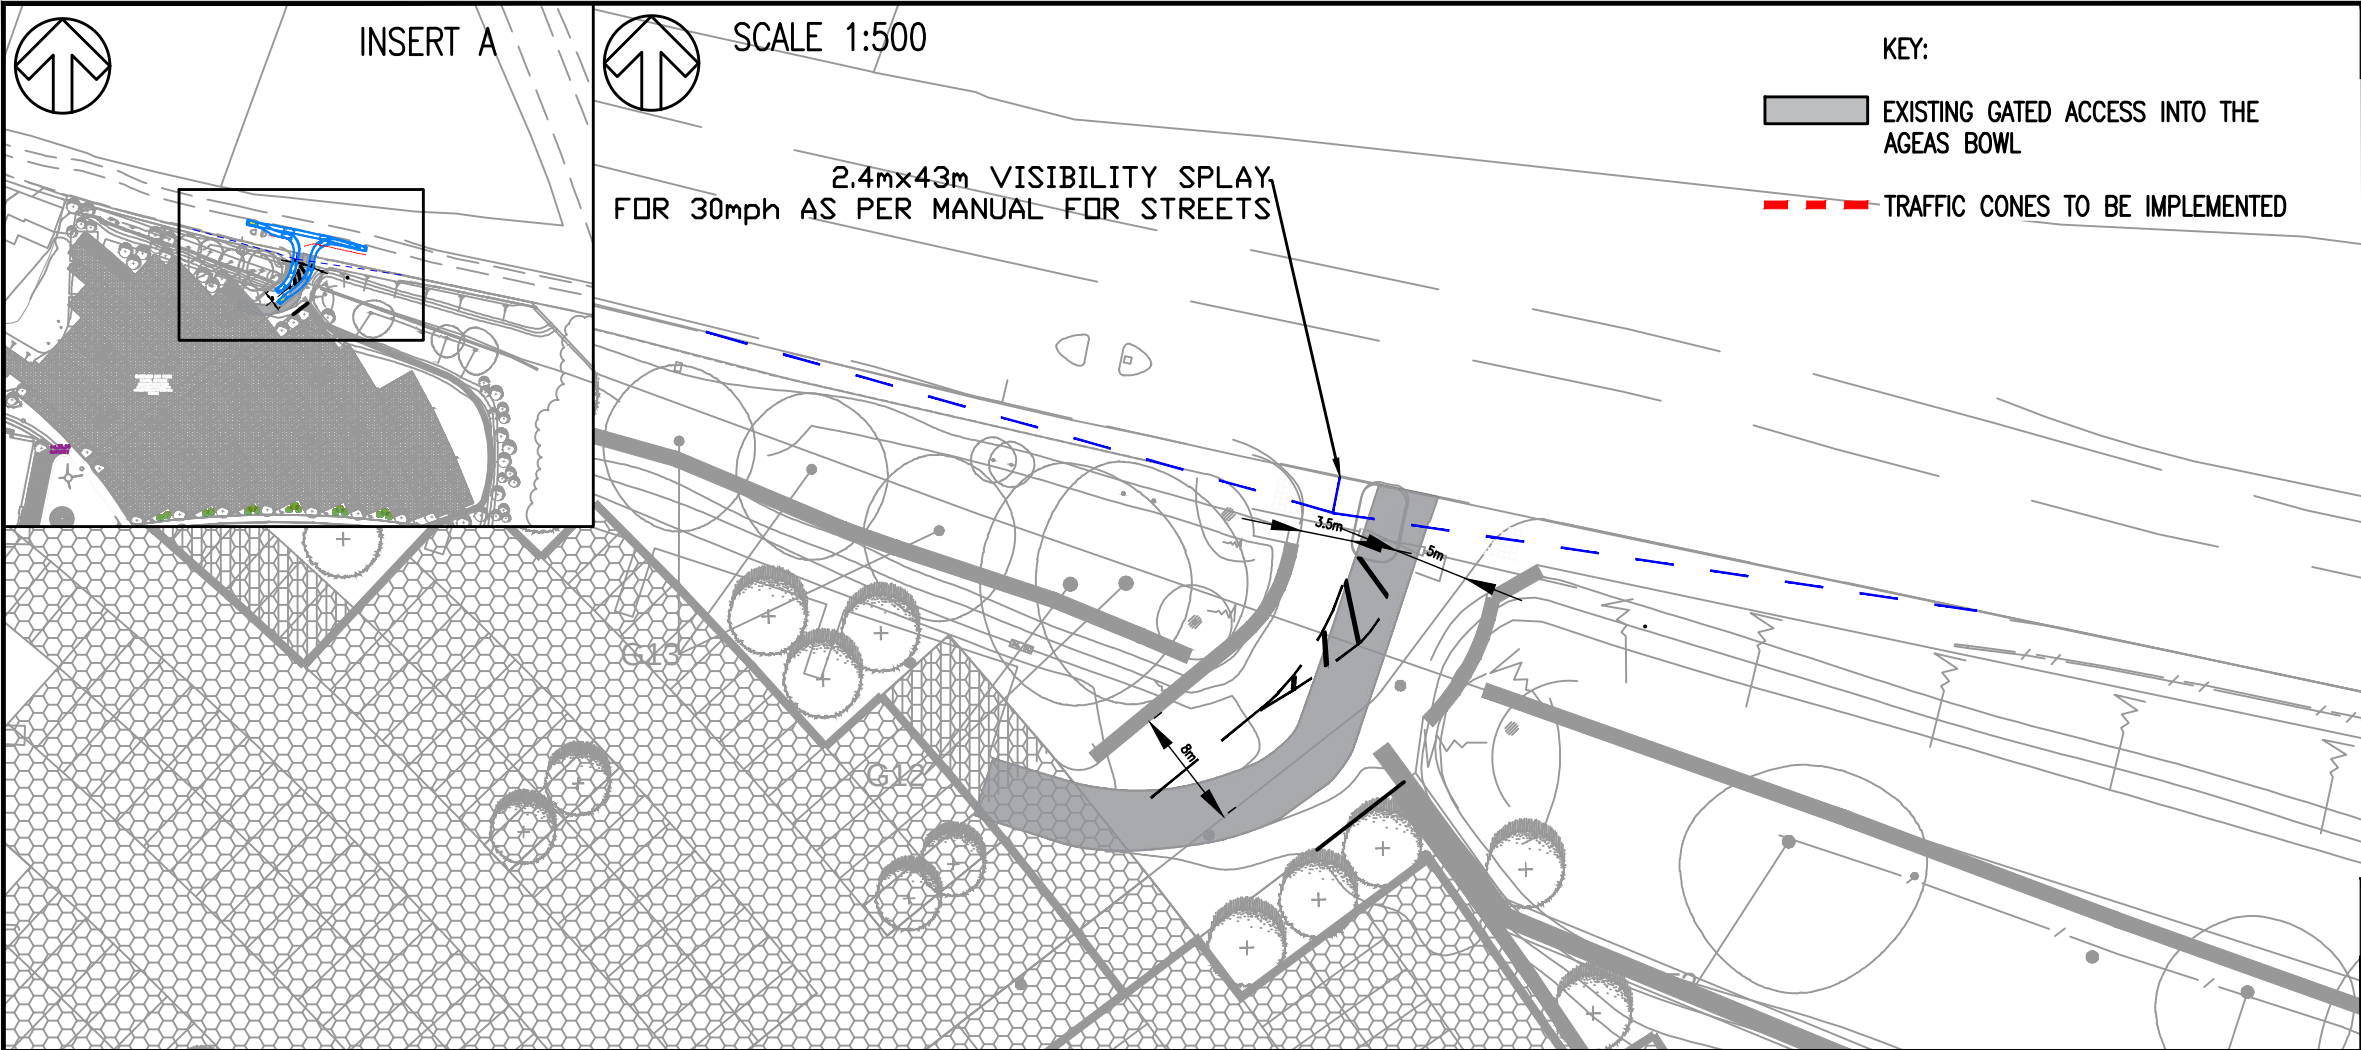

DO NOT SCALE

DB32 Private Car

Overall Length	4.223m
Overall Width	1.715m
Overall Body Height	1.392m
Min Body Ground Clearance	0.762m
Max Track Width	2.692m
Lock to lock time	4.00s
Kerb to Kerb Turning Radius	5.780m

Driving Speed – 10mph

UNTIL TECHNICAL APPROVAL HAS BEEN OBTAINED FROM THE RELEVANT LOCAL AUTHORITIES OR STATUTORY BODIES, IT SHOULD BE UNDERSTOOD THAT ALL DRAWINGS ARE ISSUED AS PRELIMINARY AND NOT FOR CONSTRUCTION. SHOULD THE CONTRACTOR AND / OR EMPLOYER COMMENCE WORK PRIOR TO APPROVAL BEING GIVEN, IT IS ENTIRELY AT THEIR OWN RISK

D	24/07/2023	HL	UPDATED LAYOUT	PM	CW
C	21/07/2023	HL	UPDATED LAYOUT	PM	CW
B	13/01/2023	HL	UPDATED LAYOUT	CW	CW
A	27/01/2022	PM	FIRST ISSUE	CW	CW
REV	DATE	BY	DESCRIPTION	CHK	APP

DRAWING STATUS:

S2 - FOR INFORMATION

Grosvenor House, 2 Grosvenor Square, Southampton, SO15 2BE, UK
T+ 44 (0) 2380 101 700
wsp.com

CLIENT:

LAND AND DEVELOPMENT ADVISORY

ARCHITECT:

CALDERPEEL ARCHITECTS

PROJECT:

AGEAS BOWL MASTERPLAN


TITLE:

ACCESS AND EGRESS FROM THE EVENT DAY CAR PARK


SCALE @ A3:	CHECKED:	APPROVED:		
AS SHOWN	CW	CW		
PROJECT No:	DESIGNED:	DRAWN:	DATE:	
70073579	PM	PM	January 22	
DRAWING No:				REV:
3579-SK-101				D

© WSP UK Ltd

File name \\UK.WSPGROUP.COM\CENTRAL DATA\PROJECTS\700735\XX\70073579 - AGEAS BOWL MASTERPLAN\03 WIP\TP TRANSPORT PLANNING\02 CAD BIM MODELS\3579-SK-102.DWG, printed on 25 July 2023 16:44:50, by Moss, Philip

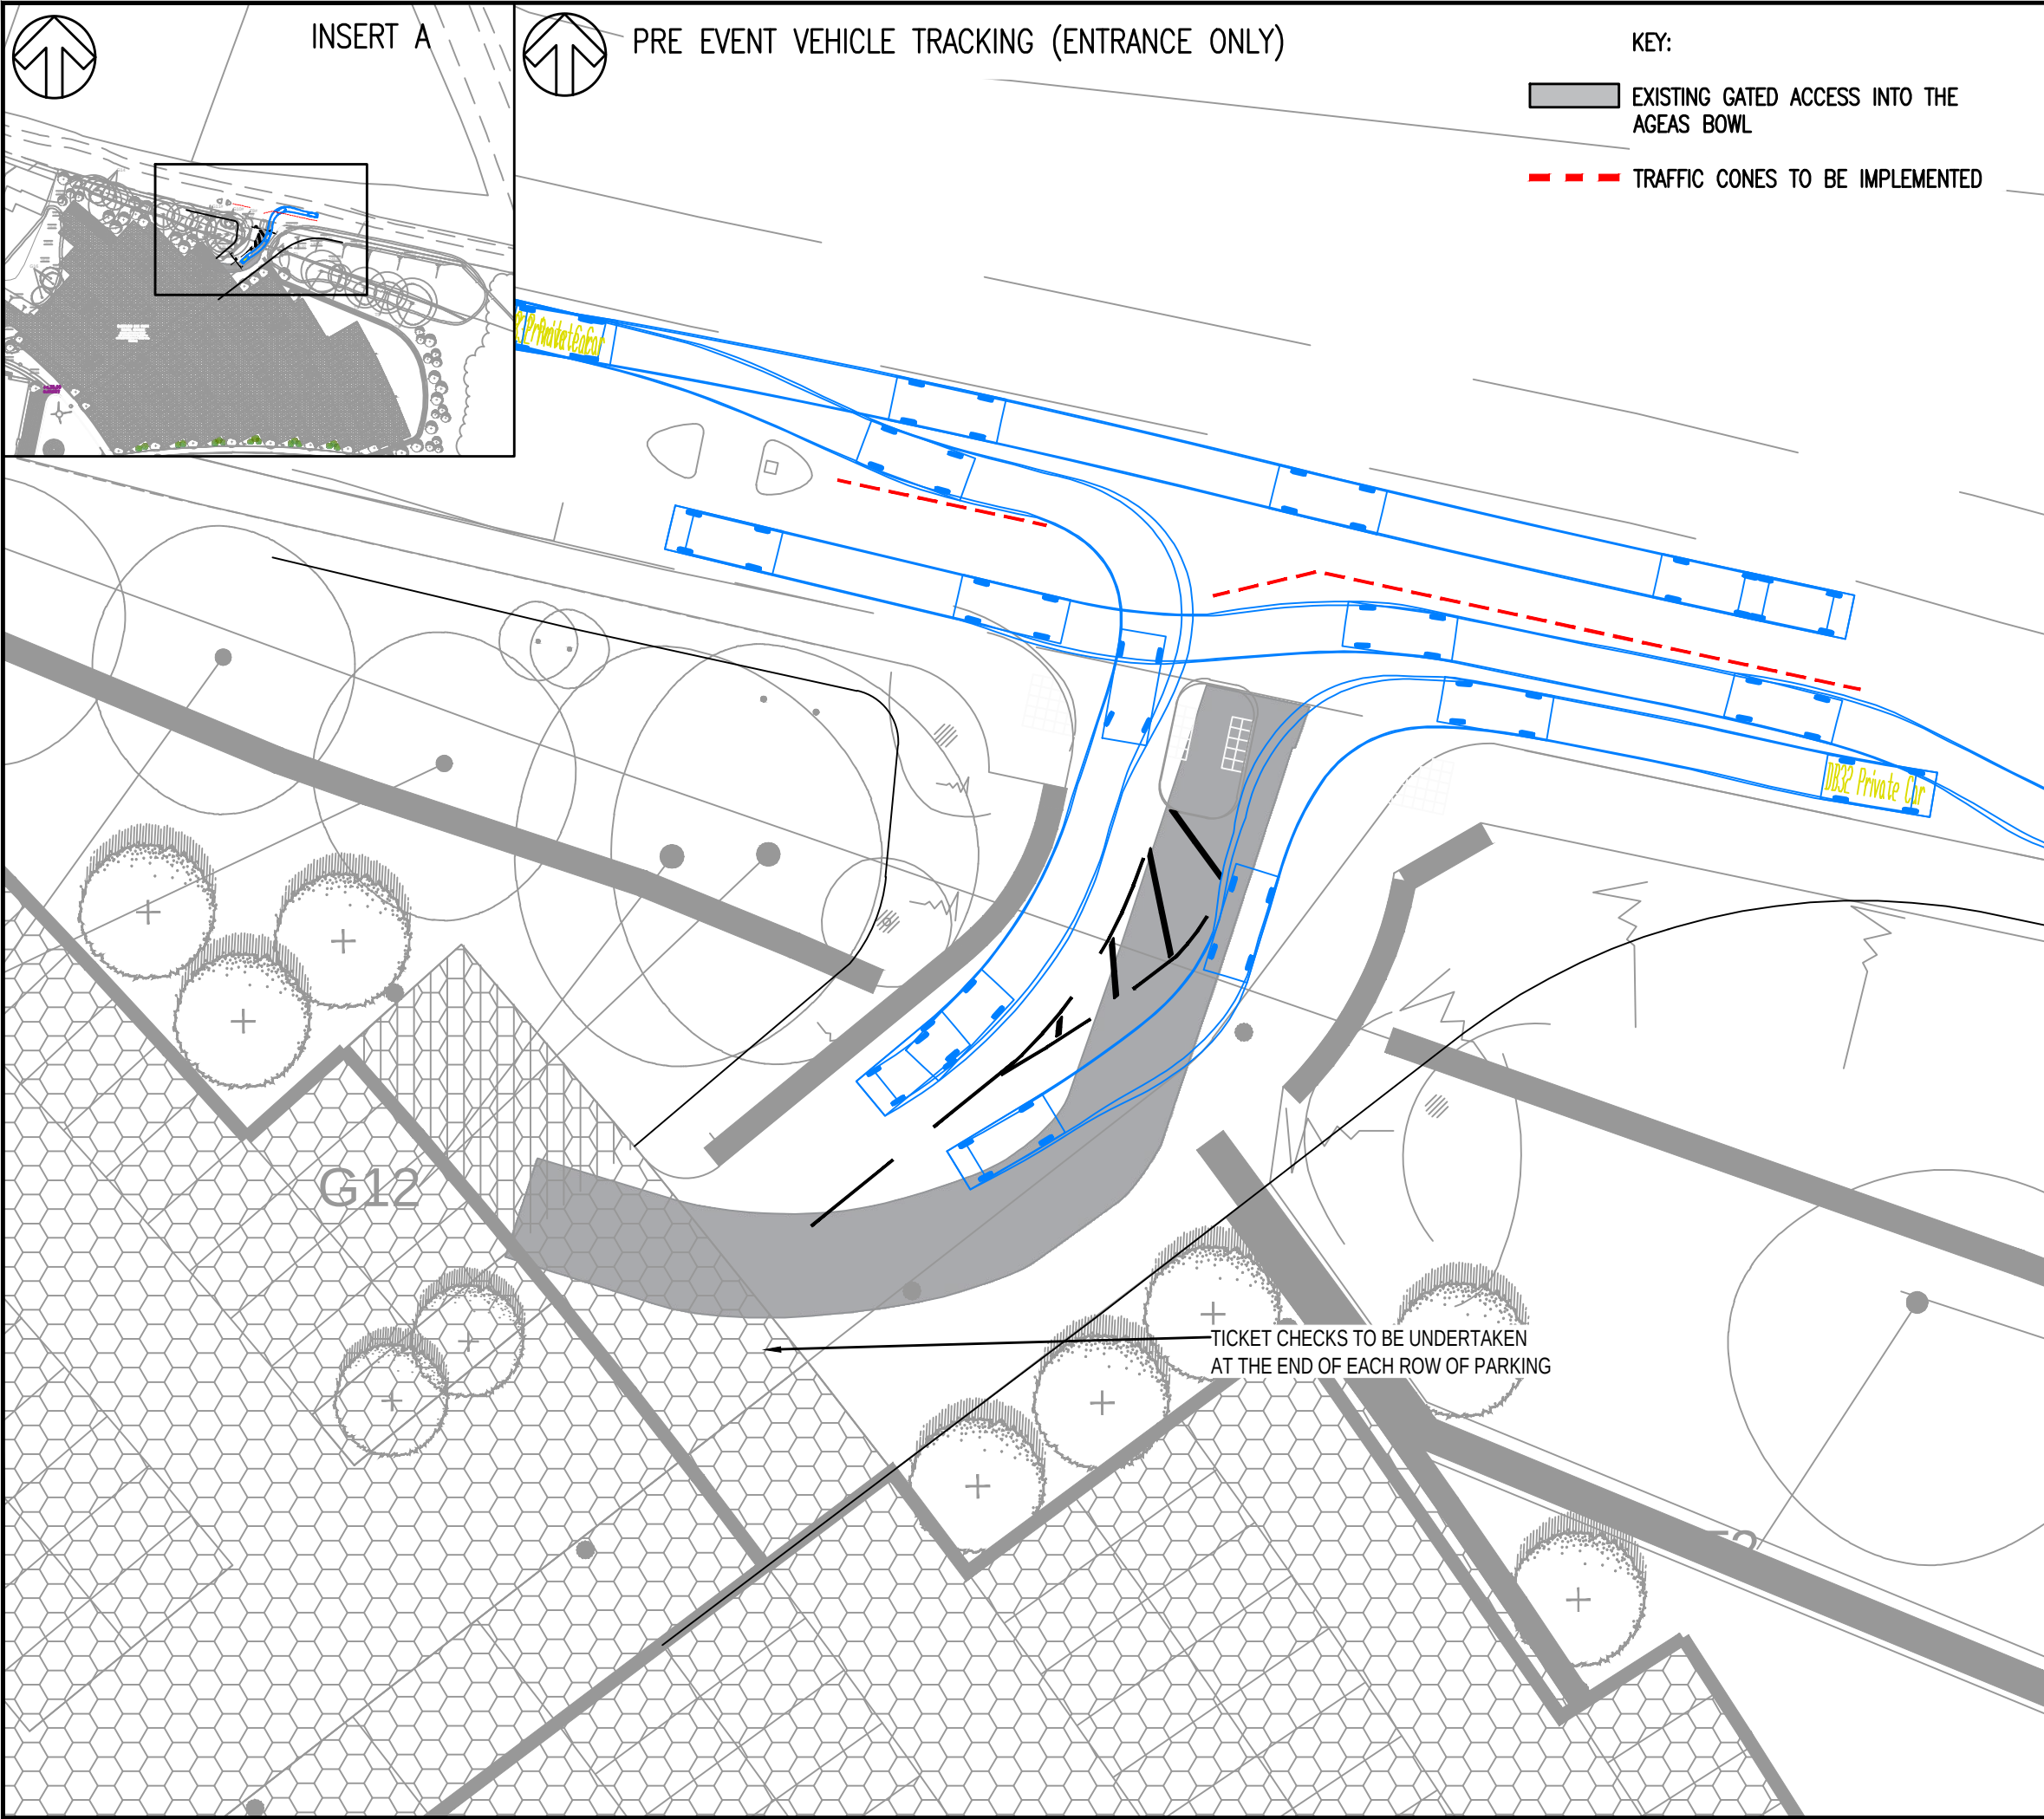

DO NOT SCALE

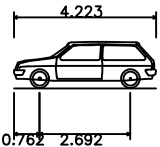

DB32 Private Car
Overall Length 4.223m
Overall Width 1.715m
Overall Body Height 1.392m
Min Body Ground Clearance 0.233m
Max Track Width 1.629m
Lock to lock time 4.00s
Kerb to Kerb Turning Radius 5.780m

Driving Speed – 10mph

UNTIL TECHNICAL APPROVAL HAS BEEN OBTAINED FROM THE RELEVANT LOCAL AUTHORITIES OR STATUTORY BODIES, IT SHOULD BE UNDERSTOOD THAT ALL DRAWINGS ARE ISSUED AS PRELIMINARY AND NOT FOR CONSTRUCTION. SHOULD THE CONTRACTOR AND / OR EMPLOYER COMMENCE WORK PRIOR TO APPROVAL BEING GIVEN, IT IS ENTIRELY AT THEIR OWN RISK

C	24/07/2023	HL	UPDATED MASTERPLAN	PM	CW
B	19/07/2023	HL	UPDATED MASTERPLAN	PM	CW
A	20/01/2023	HL	FIRST ISSUE	PM	CW
REV	DATE	BY	DESCRIPTION	CHK	APP

DRAWING STATUS: S2 - FOR INFORMATION



Grosvenor House, 2 Grosvenor Square, Southampton, SO15 2BE, UK
T+ 44 (0) 2380 101 700
wsp.com

CLIENT: LAND AND DEVELOPMENT ADVISORY

ARCHITECT: CALDERPEEL ARCHITECTS




PROJECT: AGEAS BOWL MASTERPLAN

TITLE: ACCESS TO THE EVENT DAY CAR PARK


SCALE @ A3: 1:250	CHECKED: PM	APPROVED: CW
PROJECT No: 70073579	DESIGNED: PM	DRAWN: HL
DRAWING No: 3579-SK-102	DATE: January 22	REV: C

© WSP UK Ltd

File name \\UK.WSPGROUP.COM\CENTRAL DATA\PROJECTS\700735XX\70073579 - AGEAS BOWL MASTERPLAN\03 WIP\TP TRANSPORT PLANNING\02 CAD BIM MODEL\3579-SK-103.DWG, printed on 25 July 2023 16:54:29, by Moss, Philip

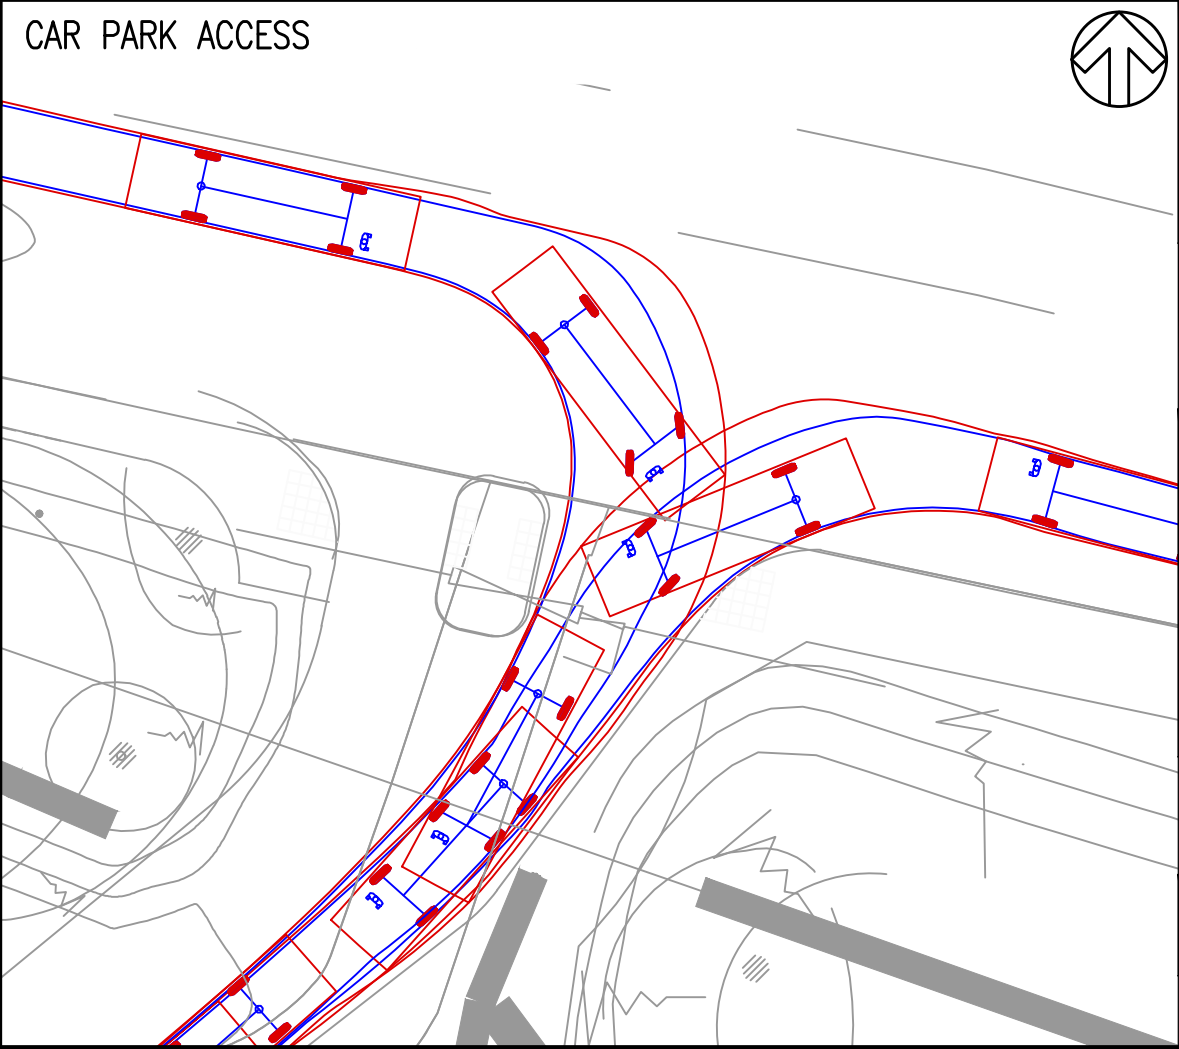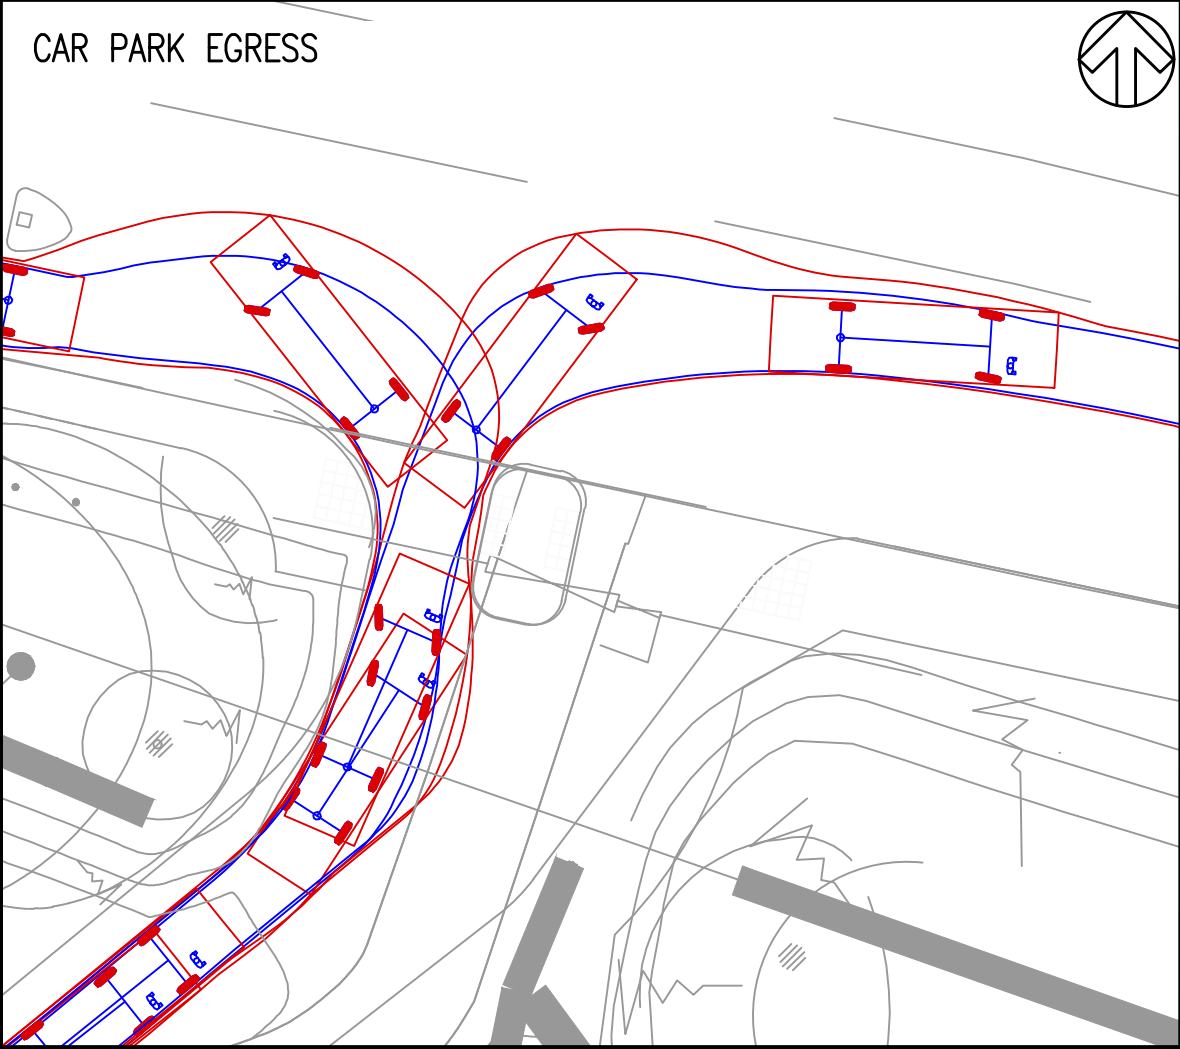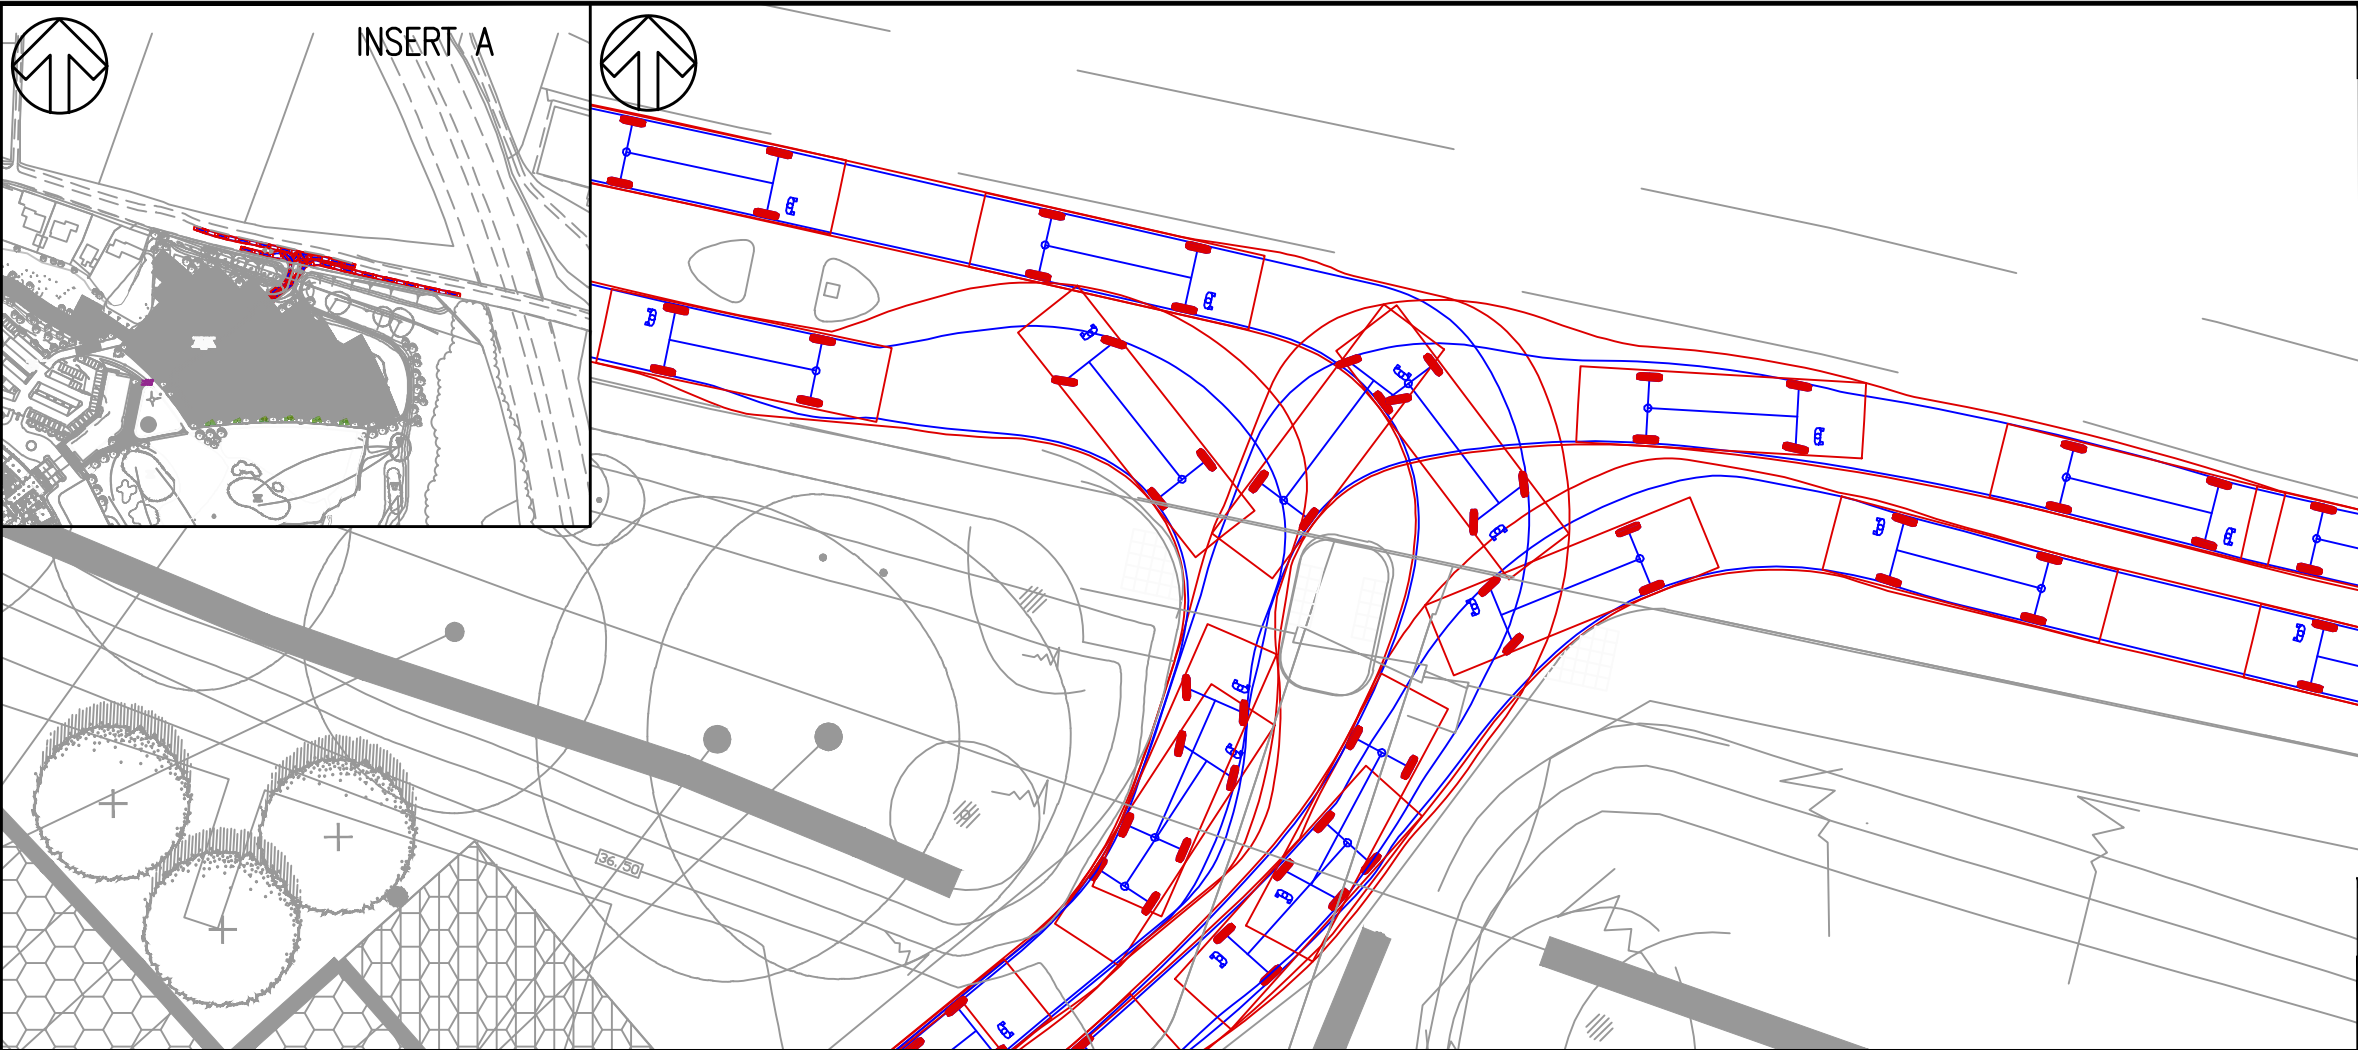

DO NOT SCALE

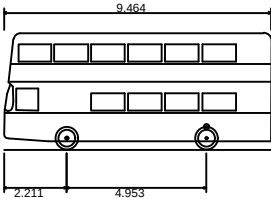

Double Decker Bus
Overall Length 9.464m
Overall Width 2.500m
Overall Body Height 4.129m
Min Body Ground Clearance 0.300m
Track Width 2.300m
Lock to lock time 6.00s
Kerb to Kerb Turning Radius 8.972m

Driving Speed – 10mph

UNTIL TECHNICAL APPROVAL HAS BEEN OBTAINED FROM THE RELEVANT LOCAL AUTHORITIES OR STATUTORY BODIES, IT SHOULD BE UNDERSTOOD THAT ALL DRAWINGS ARE ISSUED AS PRELIMINARY AND NOT FOR CONSTRUCTION. SHOULD THE CONTRACTOR AND / OR EMPLOYER COMMENCE WORK PRIOR TO APPROVAL BEING GIVEN, IT IS ENTIRELY AT THEIR OWN RISK

B	25/07/2023	PM	SECOND ISSUE	CW	CW
A	10/07/2023	HL	FIRST ISSUE	CW	CW
REV	DATE	BY	DESCRIPTION	CHK	APP

DRAWING STATUS:

S2 - FOR INFORMATION



Grosvenor House, 2 Grosvenor Square, Southampton, SO15 2BE, UK
T+ 44 (0) 2380 101 700
wsp.com

CLIENT:
LAND AND DEVELOPMENT ADVISORY

ARCHITECT:
CALDERPEEL ARCHITECTS

PROJECT:
AGEAS BOWL MASTERPLAN


TITLE:
EVENT DAY CAR PARK ACCESS & EGRESS
SWEEP PATH ANALYSIS
DOUBLE DECKER BUS

SCALE @ A3: 1:250	CHECKED: CW	APPROVED: CW
----------------------	----------------	-----------------

PROJECT No: 70073579	DESIGNED: HL	DRAWN: HL	DATE: July 23
-------------------------	-----------------	--------------	------------------

DRAWING No: 3579-SK-103	REV: B
----------------------------	-----------

© WSP UK Ltd

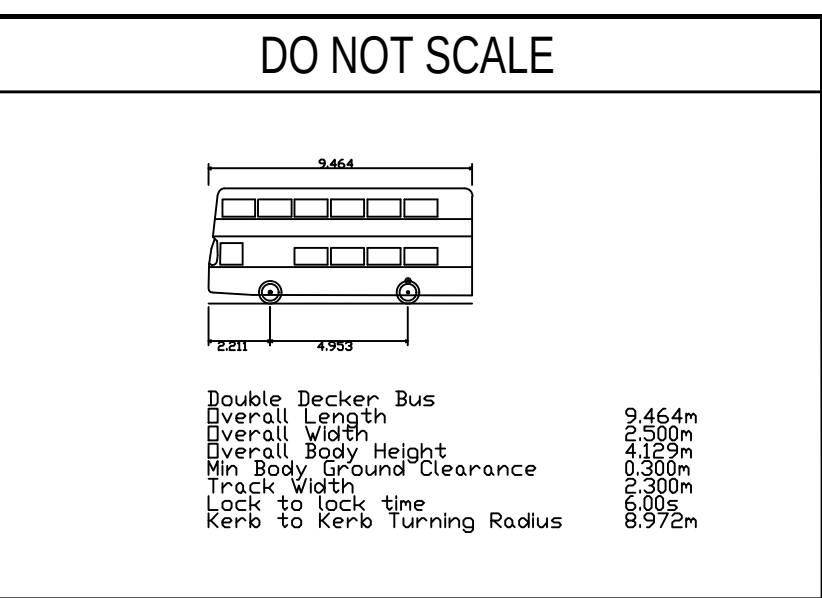

 CAR PARKING SPACES REQUIRED (93 SPACES)

