

Our Ref: RS/HA/EA/1480/232800/MW/KC

Your Ref: F/23/95463

Confirmed location: 448,336 - 108,089

31ST July 2023

For the attention of Development Management
Eastleigh Borough Council
Upper Market Street
Eastleigh
SO50 9YN



FISHER GERMAN LLP
Exolum Pipeline System Ltd
PO Box 7273
Ashby de la Zouch
Leicestershire
LE65 2BY

Tel: 0845 0701245

Email:

Exolumpipelinesystem@fishergerman.co.uk

www.fishergerman.co.uk

Dear Sirs/Madam

Exolum Pipeline System Ltd – Objection – Planning Application

Location: Mercury Yacht Harbour, Satchell Lane, Hampshire, SO31 4HQ

Thank you for your consultation. We confirm that our client Exolum's apparatus will be affected by your proposals as indicated on the attached plan(s). The plan(s) supplied are intended for general guidance only and should not be relied upon for excavation or construction purposes. No guarantee is given regarding the accuracy of the information provided and in order to verify the true location of the pipeline you should contact Exolum to arrange a site visit.

It appears from the plans submitted by the applicant that their proposed development is to be constructed within close proximity to Exolum apparatus. Such works would require consent from Exolum and, in this instance, consent would not be granted as the proposed development would restrict access to the pipeline, both for routine maintenance and in an emergency situation. We must therefore **object** to the planning application. My client must be consulted to ensure the proposal has no impact on their apparatus. Their contact details are:

Central Services
Ashdon Road
Saffron Walden
Essex, CB10 2NF

Email: pipelinerow@exolum.com
Tel: 01799 564101

When contacting Exolum, please quote our unique reference **232800**, which is specific to this enquiry. Please note that you should contact Exolum within 28 days of the date of this letter in order to validate this enquiry, otherwise it will become void.

You should note that the interests of the Exolum are conserved by means of the Energy Act 2013, in particular Part IV of the Act, and other legislation such as the Pipeline Safety Regulations 1996. It is, however, the Energy Act 2013 that prohibits any development and most intrusive activities within the Easement Strip without specific consent from Exolum. Exolum's Easement Strips are 6 metres wide and can incorporate other associated Exolum facilities.

Exolum will be able to provide guidance on the required procedures for entering into a Works Consent and provide confirmation on permitted development and intrusive activities. The whole process of obtaining a Works Consent can take between four and six weeks depending on circumstances at the time of application.



Fisher German LLP is a limited liability partnership. Registered in England and Wales, Registered Number: OC317554. Registered Office: 40 High Street, Market Harborough, Leicestershire LE16 7NX. A list of members' names is available for inspection at the Market Harborough office.

Regulated by RICS.



To reiterate, you should not undertake any work or activity without first contacting Exolum for advice and, if required, a Works Consent. For a copy of Exolum's Standard Requirements for Crossing or Working in Close Proximity to Exolum Pipelines, please visit <https://lsbud.co.uk/wp-content/uploads/2021/10/lsbud-standard-requirement-uk-um.pdf>. This will provide you with practical information regarding the legislation that governs the Exolum.

You should also be aware that landowners and third parties have a duty of care not to carry out any works that have the potential to damage Exolum apparatus. This duty of care applies even if the works themselves are situated more than 3 metres from the pipeline. Examples of such works are mineral extraction, mining, explosives, piling and windfarms.

Please note that implementation of any unapproved work that affects the Exolum Easement Strip may result in serious consequences in terms of health and safety, expense and other attendant liabilities. In such cases it is the perpetrator of the act, together with any other promoting organisation, that shall be held fully accountable for any resulting damage.

Should you require any further assistance regarding this letter please contact the undersigned or alternatively, you can contact Exolum using the details provided above.

Yours faithfully

A handwritten signature in blue ink that reads "Fisher German LLP".

For and on behalf of FISHER GERMAN LLP (Exolum's Authorised Agent)



Enc. Location Plan

cc. Exolum Central Services

WARNING

THIS DRWG. IS NOT TO BE USED FOR CONSTRUCTION PURPOSES. THE LOCATION OF THE PIPE MUST BE VERIFIED AND PEGGED ON SITE BY THE PIPELINE OPERATOR BEFORE ANY EXCAVATION OR CONSTRUCTION WORK COMMENCES.

FOR FURTHER DETAILS PLEASE CONTACT
FISHER GERMAN ON 0845 070 1245

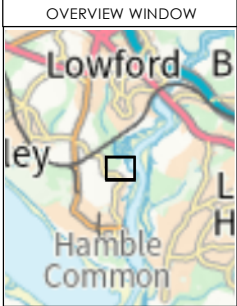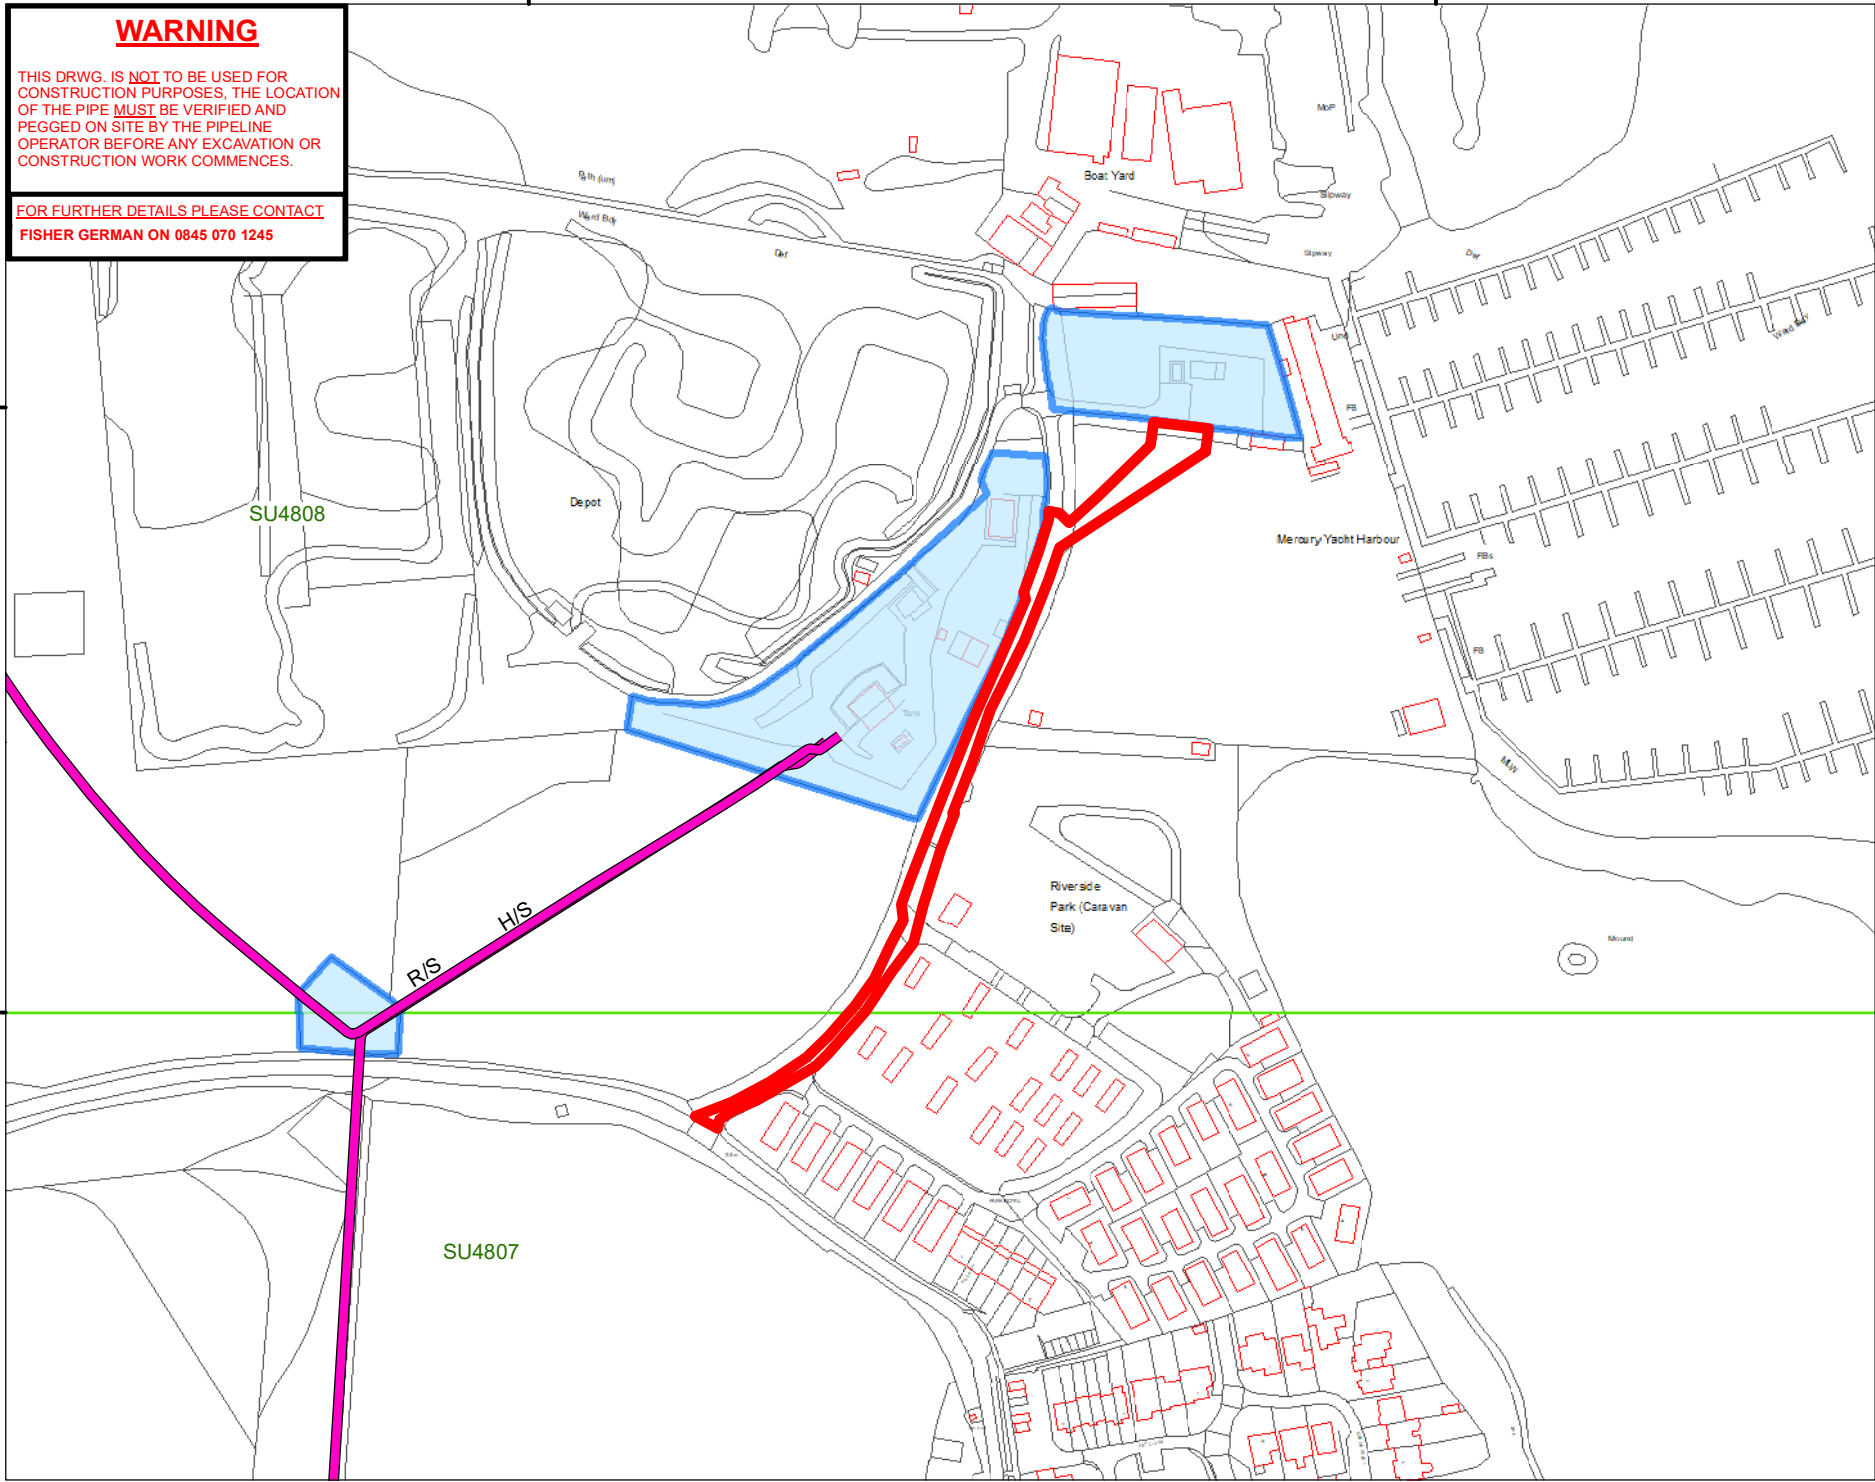

Legend

- EXOLUM
- Exolum_Depot_Areas
- Cathodic Protection

Nearest Postcode:
SO31 4HH

Latitude & Longitude:
50.871200 , -1.3133185

Site centre coordinates:
448,336 - 108,089



TITLE:
LOCATION PLAN EXTRACT
OF PIPELINE R/S & H/S

SCALE: 1:2,500 @ A4
DATE: 25/07/2023

© Crown copyright and database rights 2023
Ordnance Survey Licence Number AC000084937



THIS DRAWING IS PROTECTED BY COPYRIGHT.
IT MAY NOT BE REPRODUCED IN ANY FORM OR
BY ANY MEANS FOR ANY PURPOSE WITHOUT
WRITTEN PERMISSION OF FISHER GERMAN LLP
CHARTERED SURVEYORS
Information produced by HM Land Registry.
Crown copyright and database rights 2023



DRAWING NO:
Eastleigh F/23/95463

Andrew Hope <Andrew.Hope@fishergerman.co.uk>

Created on 31/07/2023 12:07

Planning
Eastleigh F/23/95463

Andrew Hope

Draughtsman
For and on behalf of Fisher German LLP

t: 01530410807 m:

The Estates Office - Norman Court - Ivanhoe Business Park Ashby de la Zouch LE65 2UZ




This e-mail message is confidential and for the use of the addressee only. If the message is received by anyone other than the addressee it must be deleted.

Internet e-mails are not secure as information could be intercepted, corrupted, lost, arrive late or incomplete and may contain viruses.

Fisher German accepts no liability for viruses contained in this e-mail or changes made to the message. Fisher German LLP is a limited liability partnership, registered number: OC317554.

A list of members' names is available for inspection at the registered office, The Head Office, Ivanhoe Office Park, Ivanhoe Park Way, Ashby de la Zouch, LE65 2AB.

SAVE PAPER – Please do not print this e-mail unless absolutely necessary.

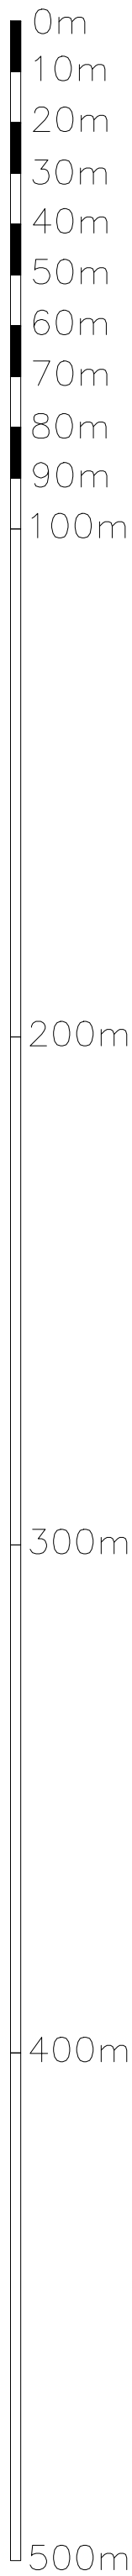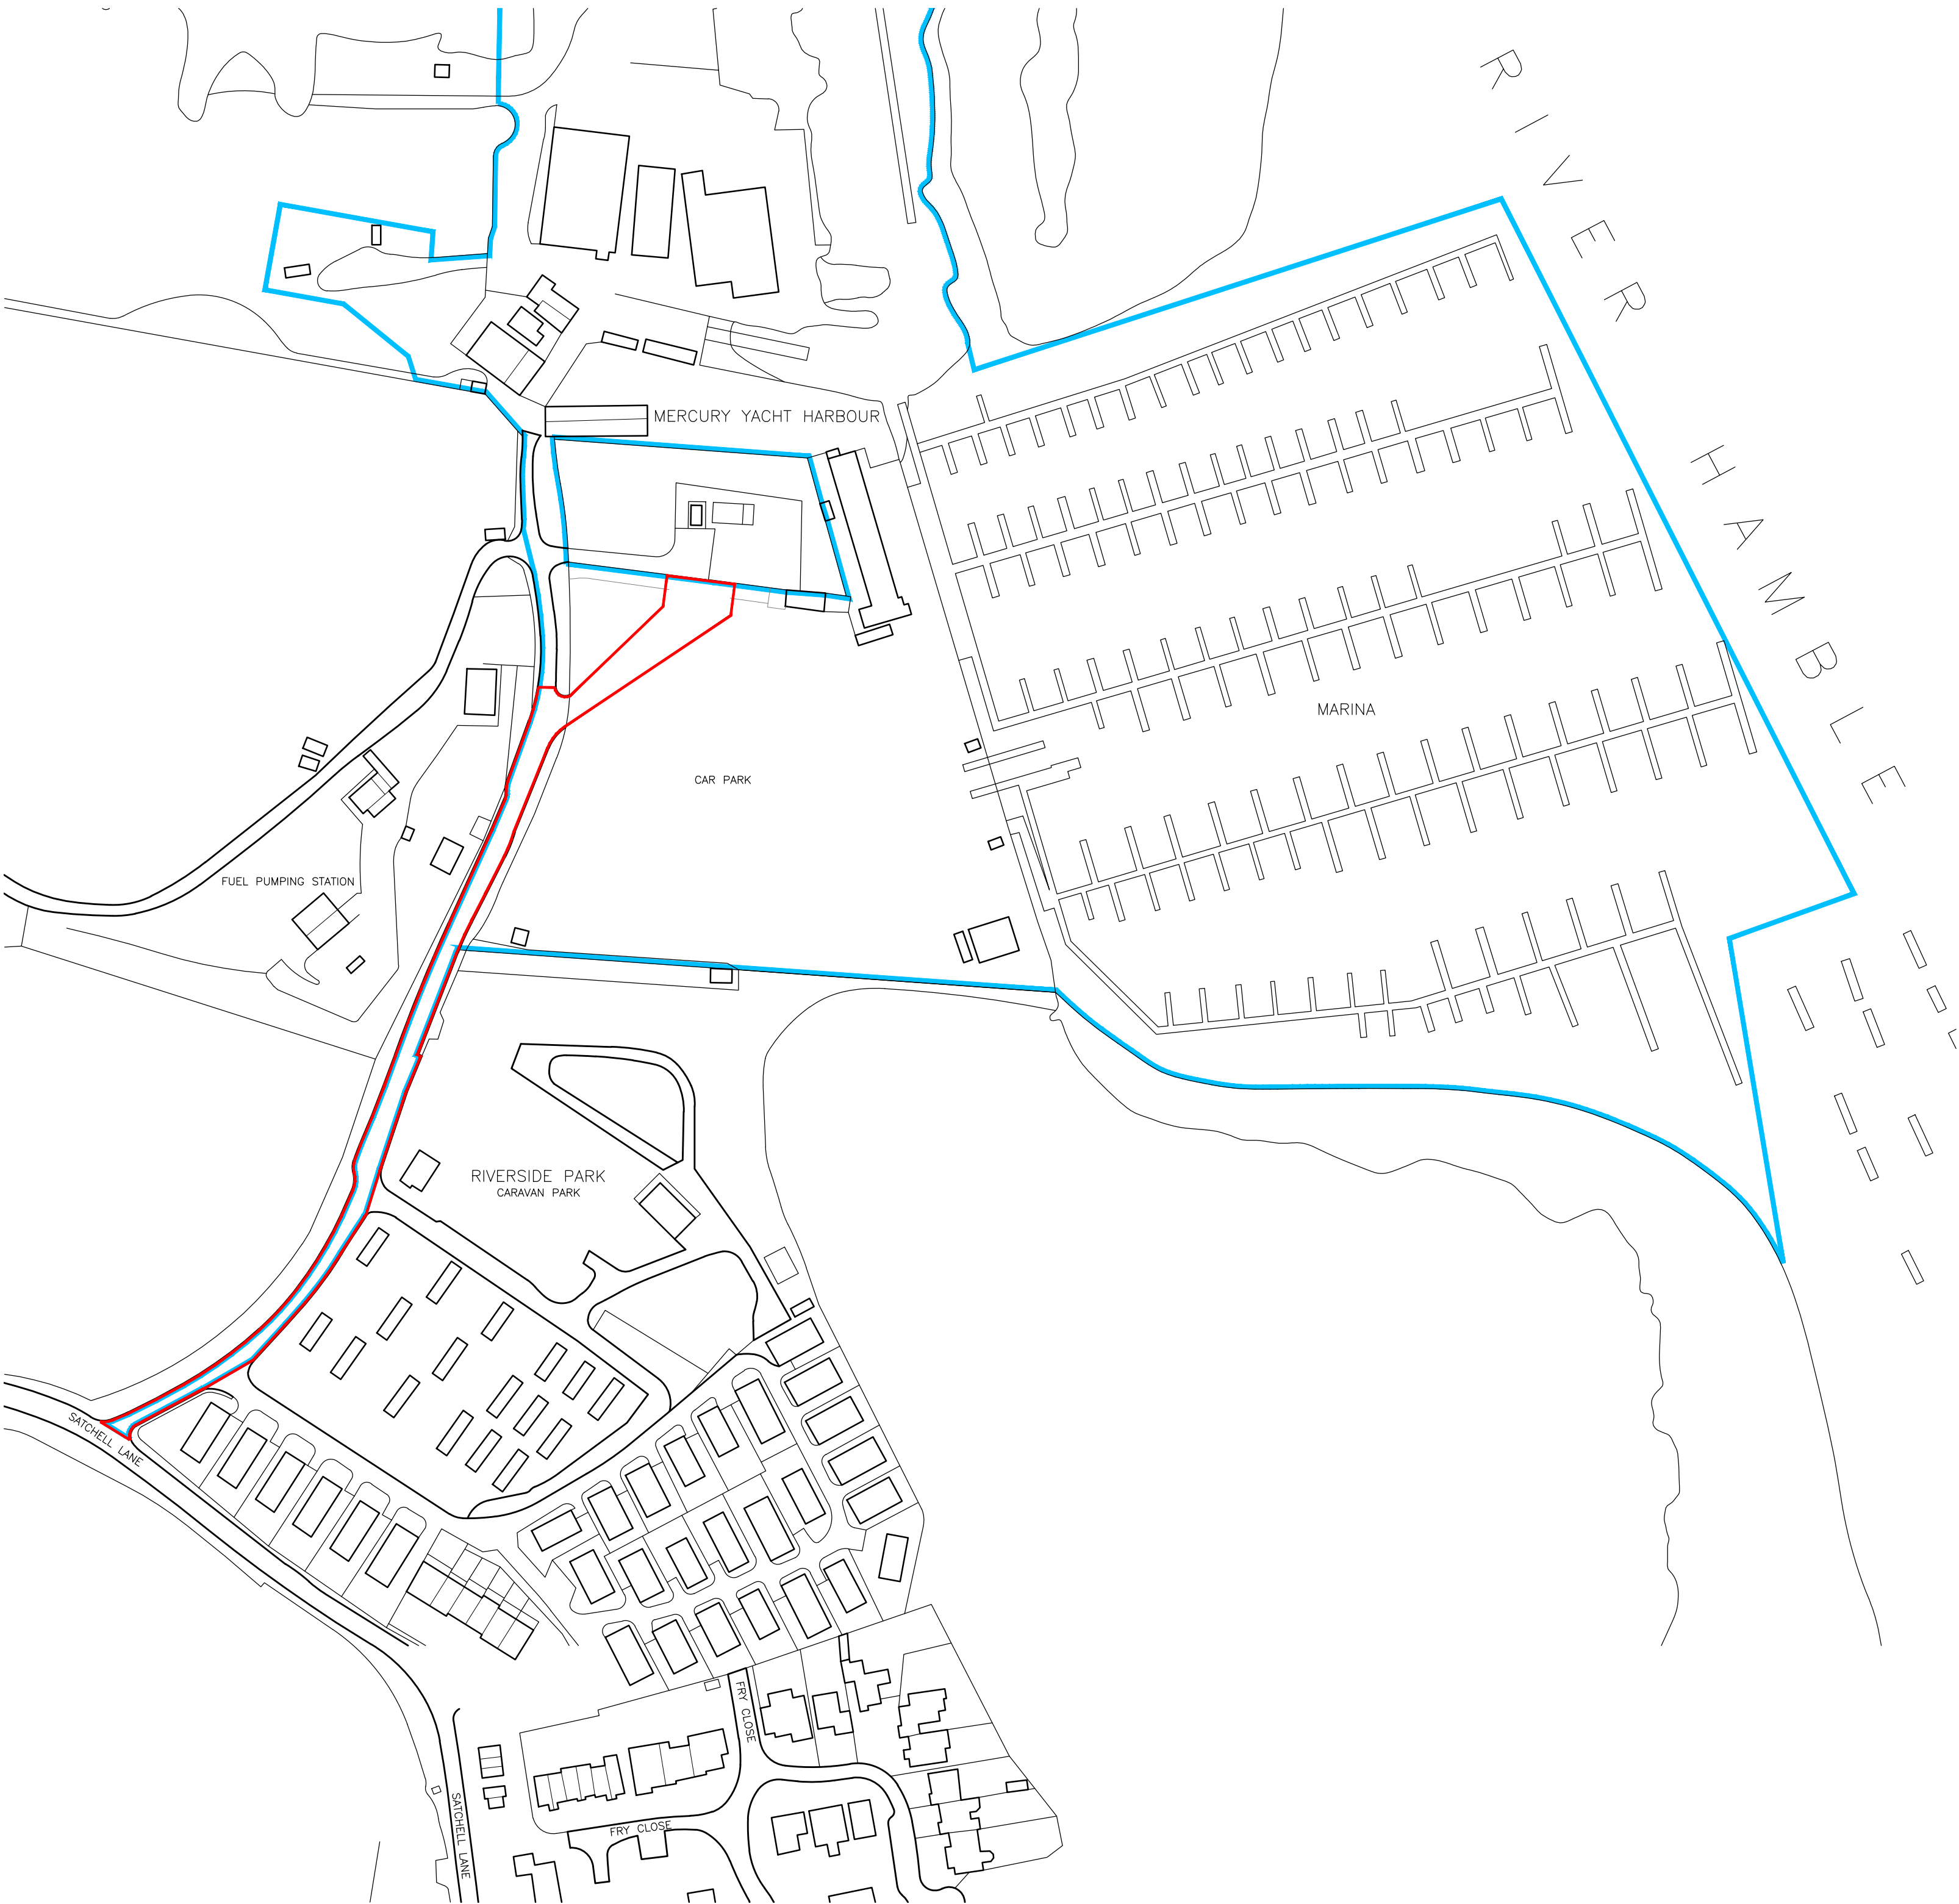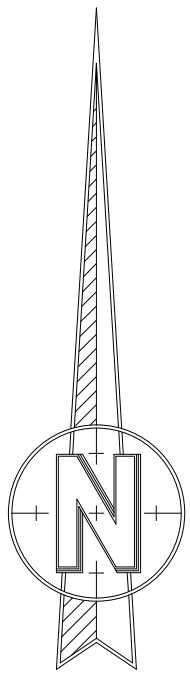

Grid Reference —
SU 48430 08148

Rev	Revision	By	Date

KNIGHT
AARCHITECTURAL
DDESIGN

K.A.D. Ltd.
First Floor Unit 7
The Quarterdeck
Port Solent
PO6 4TP

T: 01489 660194
E: admin@k-a-d.co.uk
W: www.k-a-d.co.uk

Client
MDL MARINAS


Project
**MERCURY YACHT HARBOUR
SATCHELL LANE
HAMBLE
SO31 4HQ**

Drawing
LOCATION PLAN


Scale
1:1250@A2

Date
JULY 2023


Project no.	Sequential	Bldg/Floor	Detail	Rev
KAD	03	A	MAP	.

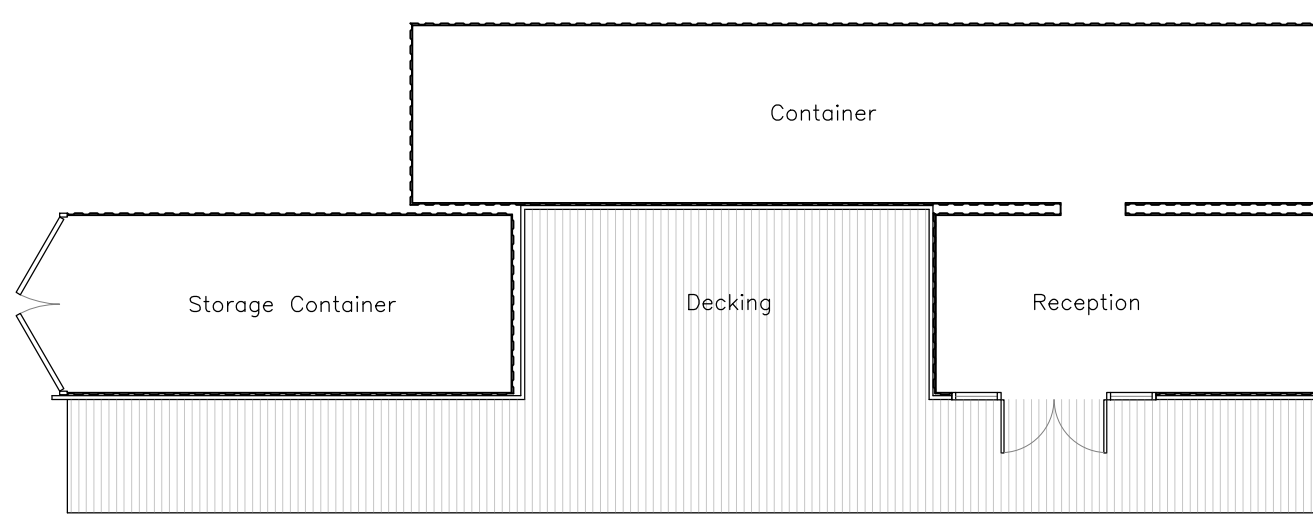


Floor Plan – 1:100

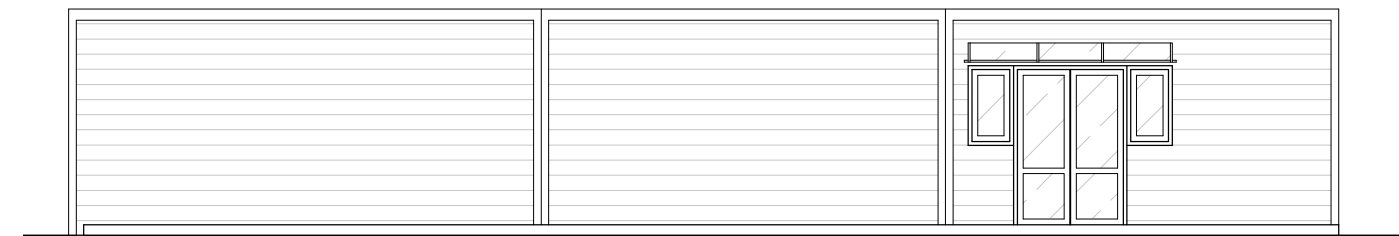

Front Elevation – 1:100

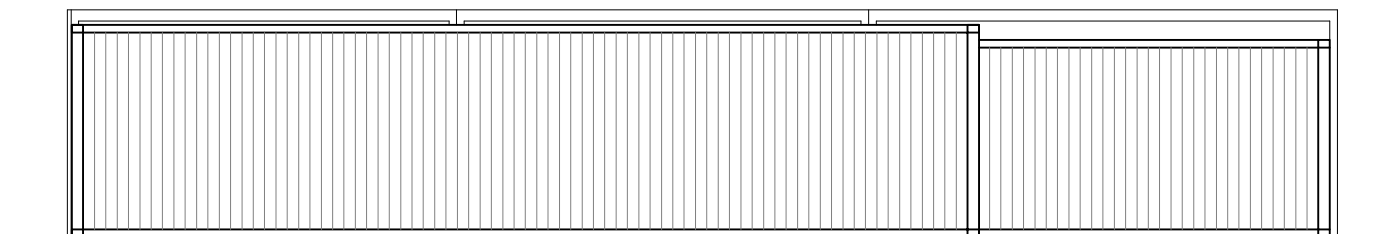

Rear Elevation – 1:100

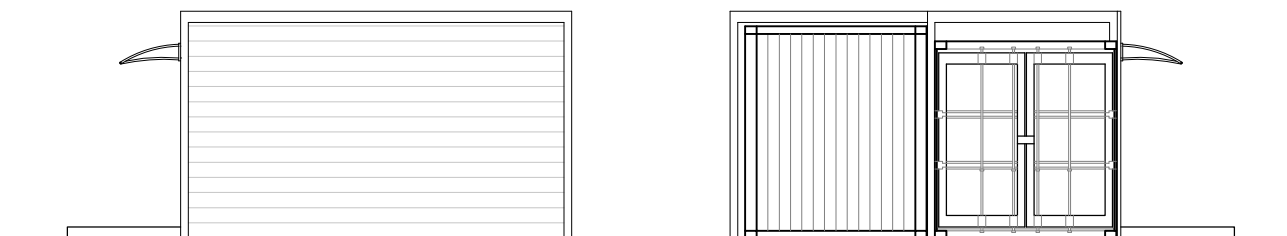


Side Elevation (West) – 1:100

Side Elevation (West) – 1:100



Floor & Elevations @1:100

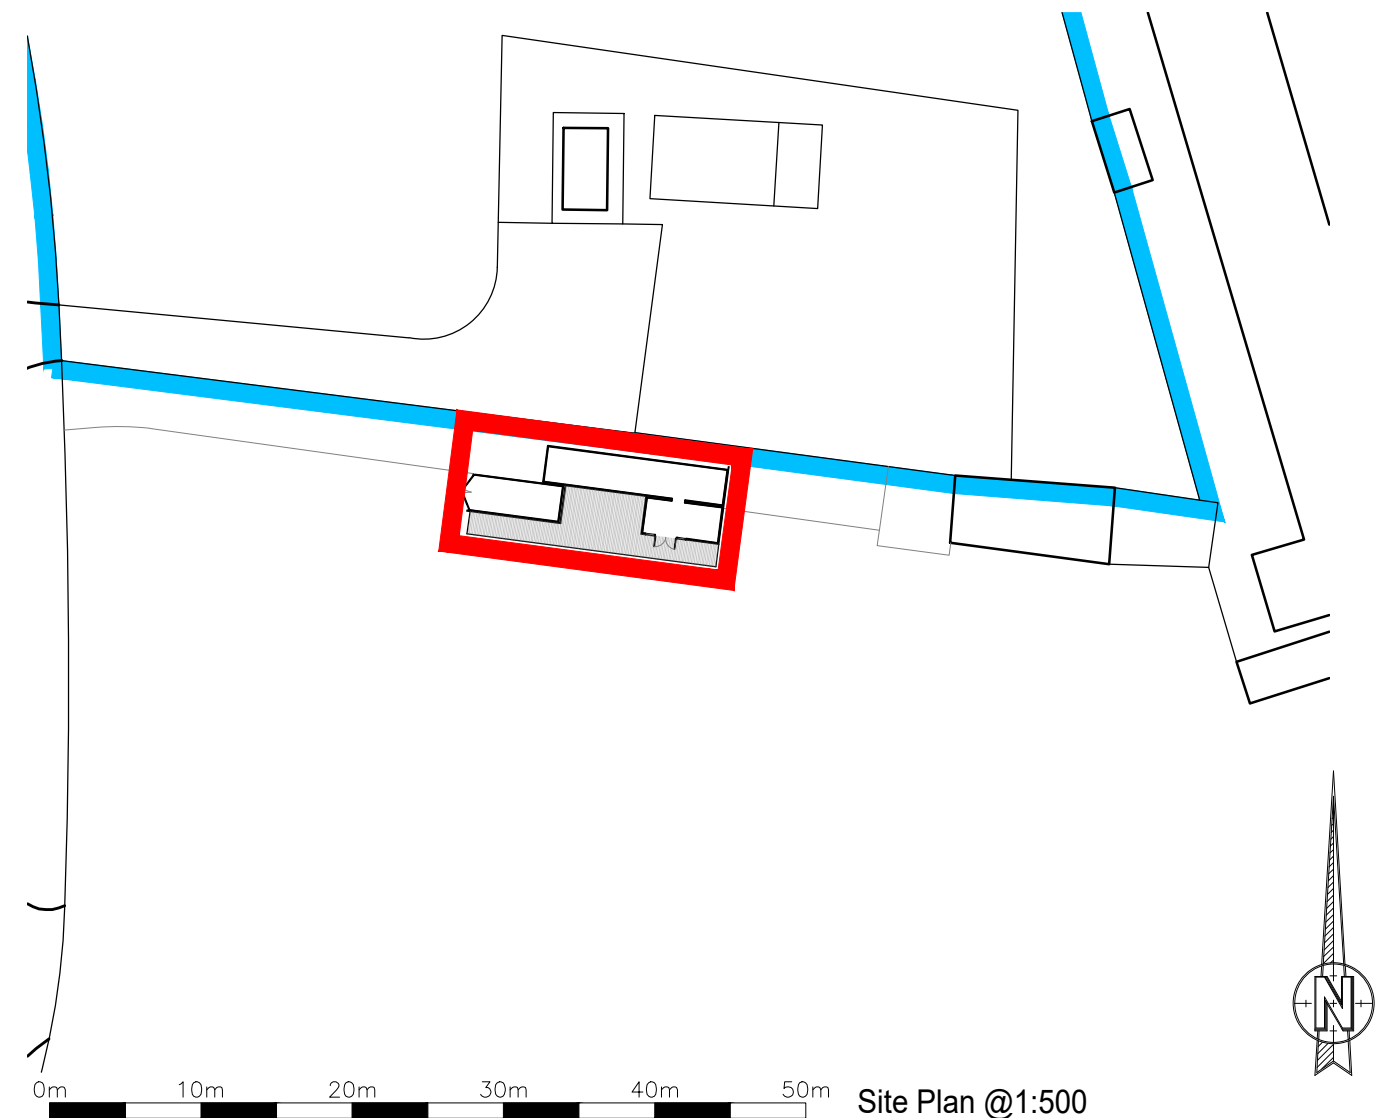

Site Plan @1:500

Rev	Revision	By	Date

K

K.A.D. Ltd.
First Floor Unit 7
The Quarterdeck
Port Solent
PO6 4TP
T: 01489 660194
E: admin@k-a-d.co.uk
W: www.k-a-d.co.uk

K

A

D

ARCHITECTURAL

DESIGN

Client

MDL MARINAS

Project

MERCURY YACHT HARBOUR
SATCHELL LANE
HAMBLE
SO31 4HQ

Drawing

PLANS & ELEVATIONS

Scale

1:1250@A2

Date

MAY 2023

Project no.	Sequential	Bldg/Floor	Detail	Rev
KAD	01	A	HMLR	.

Development Management

Eastleigh House, Upper Market Street, Eastleigh, SO50 9YN

Tel: 023 8068 8264 www.eastleigh.gov.uk

Office hours: Mon-Thurs 8.30am - 5pm, Friday 8.30am - 4.30pm

**Application for Planning Permission****Town and Country Planning Act 1990 (as amended)****Publication of applications on planning authority websites**

Please note that the information provided on this application form and in supporting documents may be published on the Authority's website. If you require any further clarification, please contact the Authority's planning department.

Site Location

Disclaimer: We can only make recommendations based on the answers given in the questions.

If you cannot provide a postcode, the description of site location must be completed. Please provide the most accurate site description you can, to help locate the site - for example "field to the North of the Post Office".

Number

Suffix

Property Name

Address Line 1

Address Line 2

Address Line 3

Town/city

Postcode

Description of site location must be completed if postcode is not known:

Easting (x)

Northing (y)

Description

Applicant Details

Name/Company

Title

Mr

First name

S

Surname

Welch

Company Name

MDL Marinas

Address

Address line 1

c/o Unit 7 The Quarterdeck

Address line 2

Port Solent

Address line 3

Town/City

County

Country

Postcode

PO6 4TP

Are you an agent acting on behalf of the applicant?

☒ Yes

☐ No

Contact Details

Primary number

***** REDACTED *****

Secondary number

Fax number

Email address

Agent Details

Name/Company

Title

First name

Surname

Company Name

Address

Address line 1

Address line 2

Address line 3

Town/City

County

Country

Postcode

Contact Details

Primary number

***** REDACTED *****

Secondary number

Fax number

Email address

***** REDACTED *****

Site Area

What is the measurement of the site area? (numeric characters only).

0.10

Unit

Hectares

Description of the Proposal

Please note in regard to:

- **Fire Statements** - From 1 August 2021, planning applications for buildings of over 18 metres (or 7 stories) tall containing more than one dwelling will require a 'Fire Statement' for the application to be considered valid. There are some exemptions. [View government planning guidance on fire statements](#) or [access the fire statement template and guidance](#).
- **Permission In Principle** - If you are applying for Technical Details Consent on a site that has been granted Permission In Principle, please include the relevant details in the description below.
- **Public Service Infrastructure** - From 1 August 2021, applications for certain public service infrastructure developments will be eligible for faster determination timeframes. See help for further details or [view government planning guidance on determination periods](#).

Description

Please describe details of the proposed development or works including any change of use

Retrospective planning for the use of existing hardstanding for the siting of shipping containers and use for offices and storage in association with marina related business.

Has the work or change of use already started?

☒ Yes

☐ No

If yes, please state the date when the work or change of use started (date must be pre-application submission)

01/06/2023

Has the work or change of use been completed?

☒ Yes

☐ No

If Yes, please state the date when the work or change of use was completed (date must be pre-application submission)

05/06/2023

Existing Use

Please describe the current use of the site

use for offices and storage in association with marina related business.

Is the site currently vacant?

- ☐ Yes
☒ No

Does the proposal involve any of the following? If Yes, you will need to submit an appropriate contamination assessment with your application.

Land which is known to be contaminated

- ☐ Yes
☒ No

Land where contamination is suspected for all or part of the site

- ☐ Yes
☒ No

A proposed use that would be particularly vulnerable to the presence of contamination

- ☐ Yes
☒ No

Materials

Does the proposed development require any materials to be used externally?

- ☒ Yes
☐ No

Please provide a description of existing and proposed materials and finishes to be used externally (including type, colour and name for each material)

Type:

Walls

Existing materials and finishes:

n/a

Proposed materials and finishes:

white ribbed aluminium cladding

Are you supplying additional information on submitted plans, drawings or a design and access statement?

- ☒ Yes
☐ No

If Yes, please state references for the plans, drawings and/or design and access statement

KAD 01 A HMLR

Pedestrian and Vehicle Access, Roads and Rights of Way

Is a new or altered vehicular access proposed to or from the public highway?

- ☐ Yes
☒ No

Is a new or altered pedestrian access proposed to or from the public highway?

- ☐ Yes
☒ No

Are there any new public roads to be provided within the site?

- ☐ Yes
☒ No

Are there any new public rights of way to be provided within or adjacent to the site?

- ☐ Yes
☒ No

Do the proposals require any diversions/extinguishments and/or creation of rights of way?

- ☐ Yes
☒ No

Vehicle Parking

Does the site have any existing vehicle/cycle parking spaces or will the proposed development add/remove any parking spaces?

- ☐ Yes
☒ No

Trees and Hedges

Are there trees or hedges on the proposed development site?

- ☐ Yes
☒ No

And/or: Are there trees or hedges on land adjacent to the proposed development site that could influence the development or might be important as part of the local landscape character?

- ☐ Yes
☒ No

If Yes to either or both of the above, you may need to provide a full tree survey, at the discretion of the local planning authority. If a tree survey is required, this and the accompanying plan should be submitted alongside the application. The local planning authority should make clear on its website what the survey should contain, in accordance with the current 'BS5837: Trees in relation to design, demolition and construction - Recommendations'.

Assessment of Flood Risk

Is the site within an area at risk of flooding? (Check the location on the Government's [Flood map for planning](#). You should also refer to national [standing advice](#) and your local planning authority requirements for information as necessary.)

- ☐ Yes
☒ No

Is your proposal within 20 metres of a watercourse (e.g. river, stream or beck)?

- ☐ Yes
☒ No

Will the proposal increase the flood risk elsewhere?

- ☐ Yes
☒ No

How will surface water be disposed of?

- ☐ Sustainable drainage system
☐ Existing water course
☐ Soakaway
☒ Main sewer
☐ Pond/lake

Biodiversity and Geological Conservation

Is there a reasonable likelihood of the following being affected adversely or conserved and enhanced within the application site, or on land adjacent to or near the application site?

To assist in answering this question correctly, please refer to the help text which provides guidance on determining if any important biodiversity or geological conservation features may be present or nearby; and whether they are likely to be affected by the proposals.

a) Protected and priority species

- ☐ Yes, on the development site
☐ Yes, on land adjacent to or near the proposed development
☒ No

b) Designated sites, important habitats or other biodiversity features

- ☐ Yes, on the development site
☐ Yes, on land adjacent to or near the proposed development
☒ No

c) Features of geological conservation importance

- ☐ Yes, on the development site
☐ Yes, on land adjacent to or near the proposed development
☒ No

Supporting information requirements

Where a development proposal is likely to affect features of biodiversity or geological conservation interest, you will need to submit, with the application, sufficient information and assessments to allow the local planning authority to determine the proposal.

Failure to submit all information required will result in your application being deemed invalid. It will not be considered valid until all information required by the local planning authority has been submitted.

Your local planning authority will be able to advise on the content of any assessments that may be required.

Foul Sewage

Please state how foul sewage is to be disposed of:

- ☐ Mains sewer
- ☐ Septic tank
- ☐ Package treatment plant
- ☐ Cess pit
- ☐ Other
- ☒ Unknown

Are you proposing to connect to the existing drainage system?

- ☐ Yes
- ☒ No
- ☐ Unknown

Waste Storage and Collection

Do the plans incorporate areas to store and aid the collection of waste?

- ☐ Yes
- ☒ No

Have arrangements been made for the separate storage and collection of recyclable waste?

- ☐ Yes
- ☒ No

Trade Effluent

Does the proposal involve the need to dispose of trade effluents or trade waste?

- ☐ Yes
- ☒ No

Residential/Dwelling Units

Does your proposal include the gain, loss or change of use of residential units?

- ☐ Yes
- ☒ No

All Types of Development: Non-Residential Floorspace

Does your proposal involve the loss, gain or change of use of non-residential floorspace?

Note that 'non-residential' in this context covers all uses except Use Class C3 Dwellinghouses.

- ☐ Yes
- ☒ No

Employment

Are there any existing employees on the site or will the proposed development increase or decrease the number of employees?

☒ Yes

☐ No

Existing Employees

Please complete the following information regarding existing employees:

Full-time

5

Part-time

0

Total full-time equivalent

5.00

Proposed Employees

If known, please complete the following information regarding proposed employees:

Full-time

5

Part-time

0

Total full-time equivalent

5.00

Hours of Opening

Are Hours of Opening relevant to this proposal?

☐ Yes

☒ No

Industrial or Commercial Processes and Machinery

Does this proposal involve the carrying out of industrial or commercial activities and processes?

☐ Yes

☒ No

Is the proposal for a waste management development?

☐ Yes

☒ No

Hazardous Substances

Does the proposal involve the use or storage of Hazardous Substances?

- ☐ Yes
☒ No

Site Visit

Can the site be seen from a public road, public footpath, bridleway or other public land?

- ☐ Yes
☒ No

If the planning authority needs to make an appointment to carry out a site visit, whom should they contact?

- ☒ The agent
☐ The applicant
☐ Other person

Pre-application Advice

Has assistance or prior advice been sought from the local authority about this application?

- ☐ Yes
☒ No

Authority Employee/Member

With respect to the Authority, is the applicant and/or agent one of the following:

- (a) a member of staff
(b) an elected member
(c) related to a member of staff
(d) related to an elected member

It is an important principle of decision-making that the process is open and transparent.

For the purposes of this question, "related to" means related, by birth or otherwise, closely enough that a fair-minded and informed observer, having considered the facts, would conclude that there was bias on the part of the decision-maker in the Local Planning Authority.

Do any of the above statements apply?

- ☐ Yes
☒ No

Ownership Certificates and Agricultural Land Declaration

Certificates under Article 14 - Town and Country Planning (Development Management Procedure) (England) Order 2015 (as amended)

Please answer the following questions to determine which Certificate of Ownership you need to complete: A, B, C or D.

Is the applicant the sole owner of all the land to which this application relates; and has the applicant been the sole owner for more than 21 days?

- ☒ Yes
☐ No

Is any of the land to which the application relates part of an Agricultural Holding?

- ☐ Yes
☒ No

Certificate Of Ownership - Certificate A

I certify/The applicant certifies that on the day 21 days before the date of this application nobody except myself/ the applicant was the owner* of any part of the land or building to which the application relates, and that none of the land to which the application relates is, or is part of, an agricultural holding**

* "owner" is a person with a freehold interest or leasehold interest with at least 7 years left to run.

** "agricultural holding" has the meaning given by reference to the definition of "agricultural tenant" in section 65(8) of the Act.

NOTE: You should sign Certificate B, C or D, as appropriate, if you are the sole owner of the land or building to which the application relates but the land is, or is part of, an agricultural holding.

Person Role

- ☐ The Applicant
☒ The Agent

Title

Mr

First Name

Ian

Surname

Knight

Declaration Date

19/06/2023

☒ Declaration made

Declaration

I / We hereby apply for Full planning permission as described in this form and accompanying plans/drawings and additional information. I / We confirm that, to the best of my/our knowledge, any facts stated are true and accurate and any opinions given are the genuine options of the persons giving them. I / We also accept that: Once submitted, this information will be transmitted to the Local Planning Authority and, once validated by them, be made available as part of a public register and on the authority's website; our system will automatically generate and send you emails in regard to the submission of this application.

☒ I / We agree to the outlined declaration

Signed

Ian Knight

Date

19/06/2023