



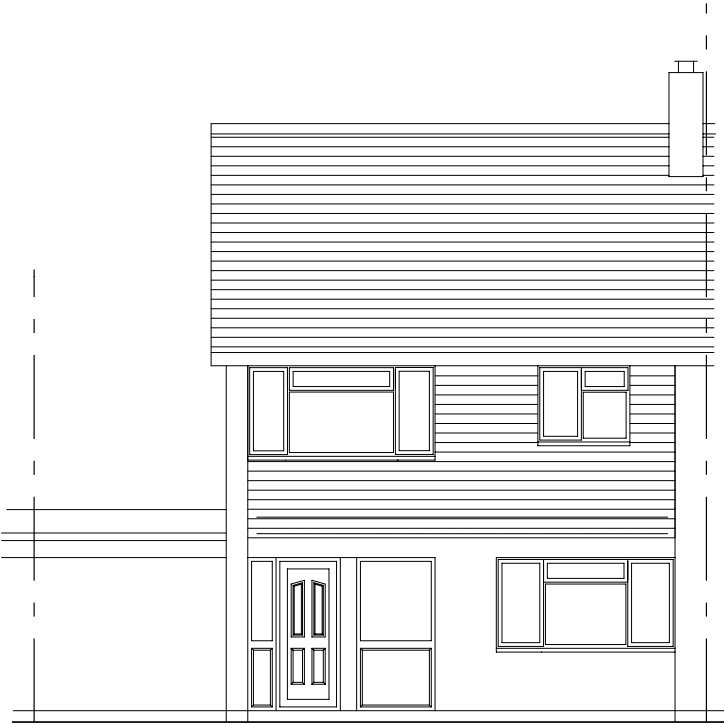


EXISTING FRONT VIEW




EXISTING REAR VIEW

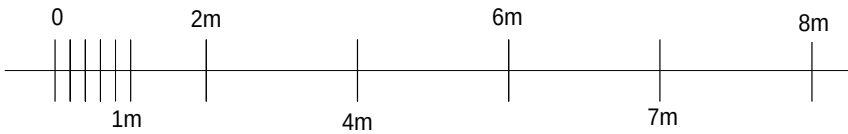


Scale 1 : 100

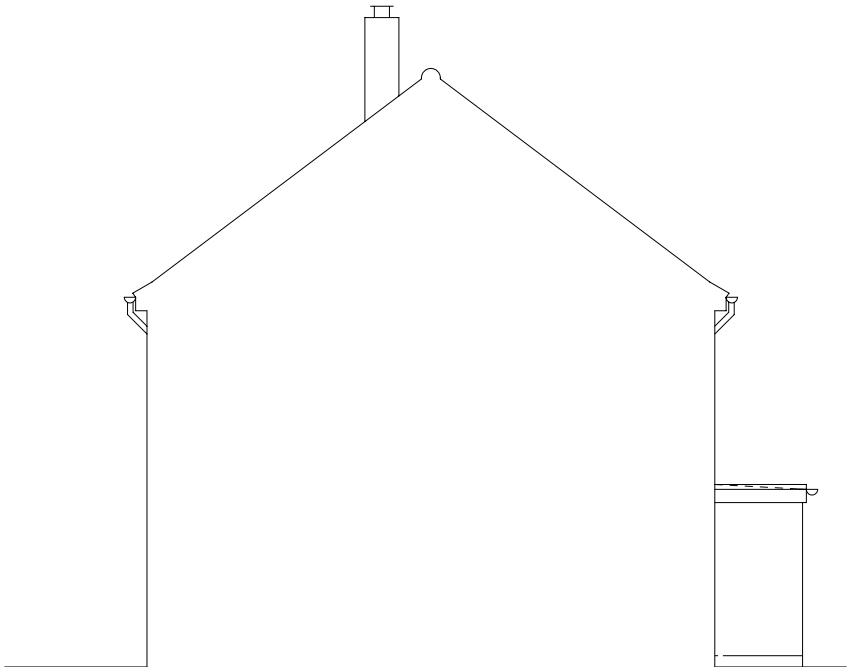


EXISTING SIDE ELEVATION

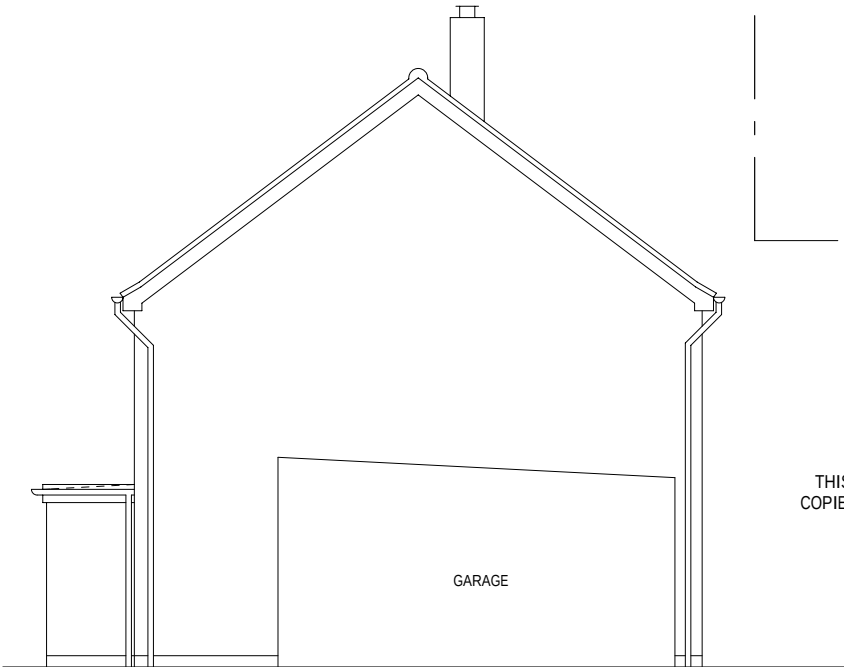

EXISTING SIDE ELEVATION

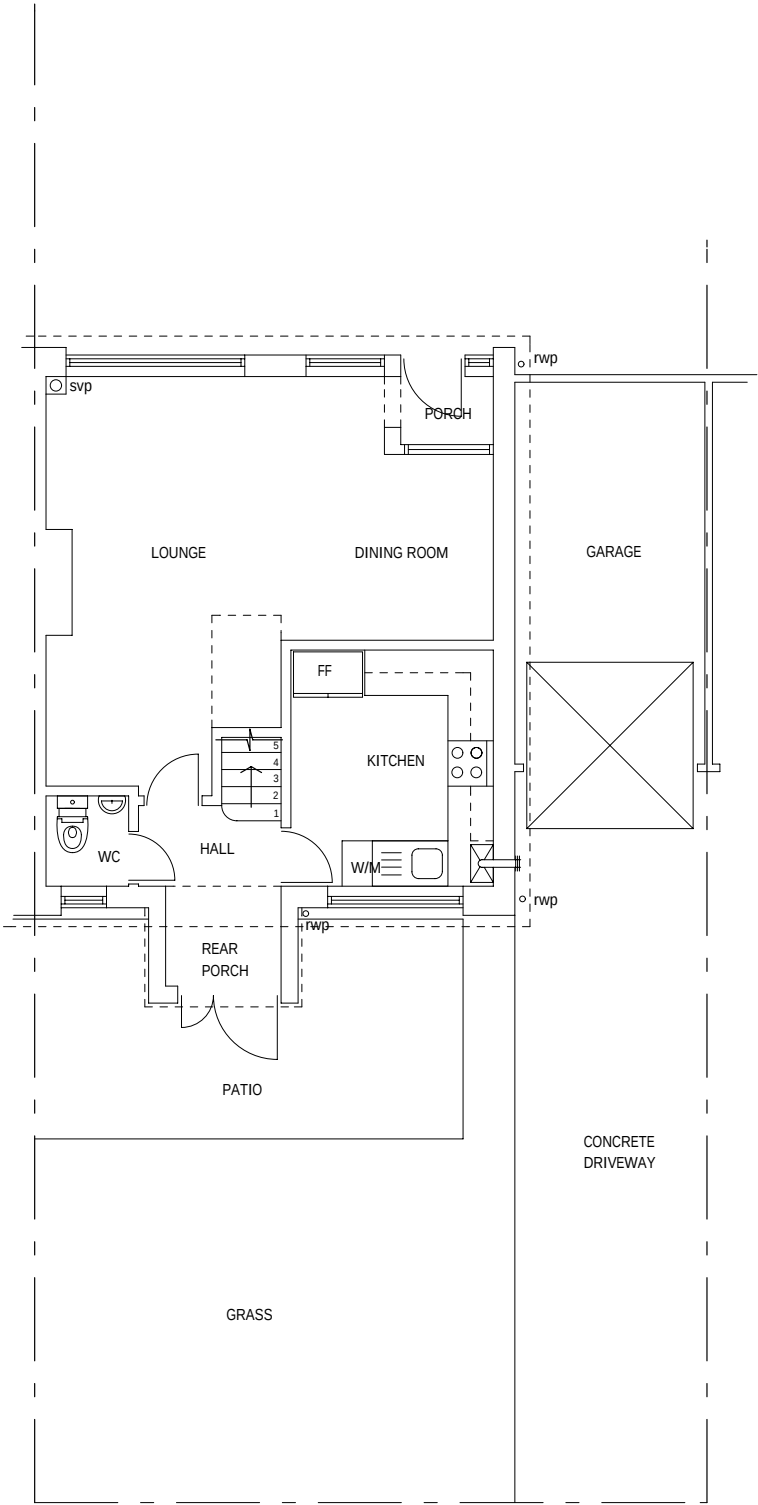

EXISTING GROUND FLOOR

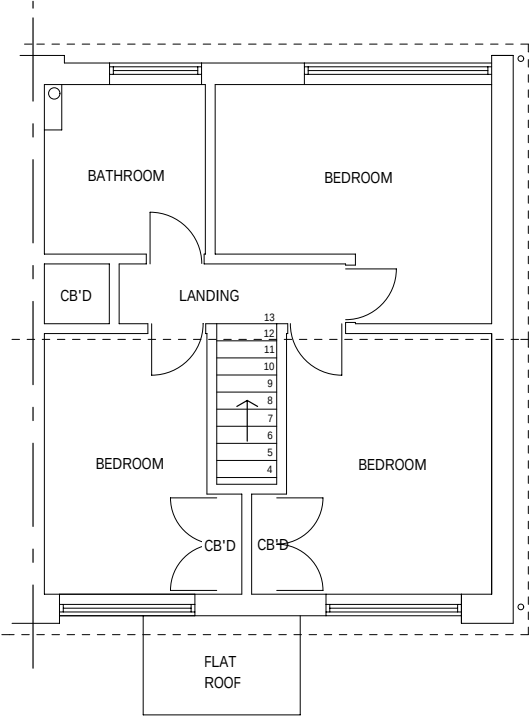

EXISTING FIRST FLOOR



THIS DRAWING IS THE COPYRIGHT OF BOTH CREATIVE PARTNERSHIP AND MAY NOT BE COPIED ALTERED OR REPRODUCED IN ANY FORM OR PASSED TO A THIRD PARTY WITHOUT THE WRITTEN CONSENT OF BOTH CREATIVE PARTNERSHIP

Rear Extension
for
41 Reeves Way, Bursledon
Southampton, SO31 8FU

SCALE 1:100

A3

DRAWING No 05042023 1A3 REV1