
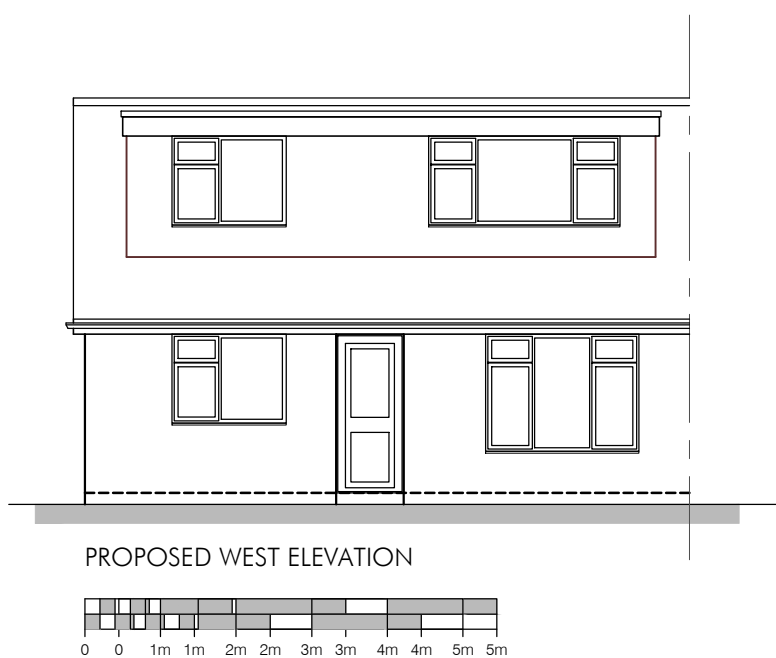
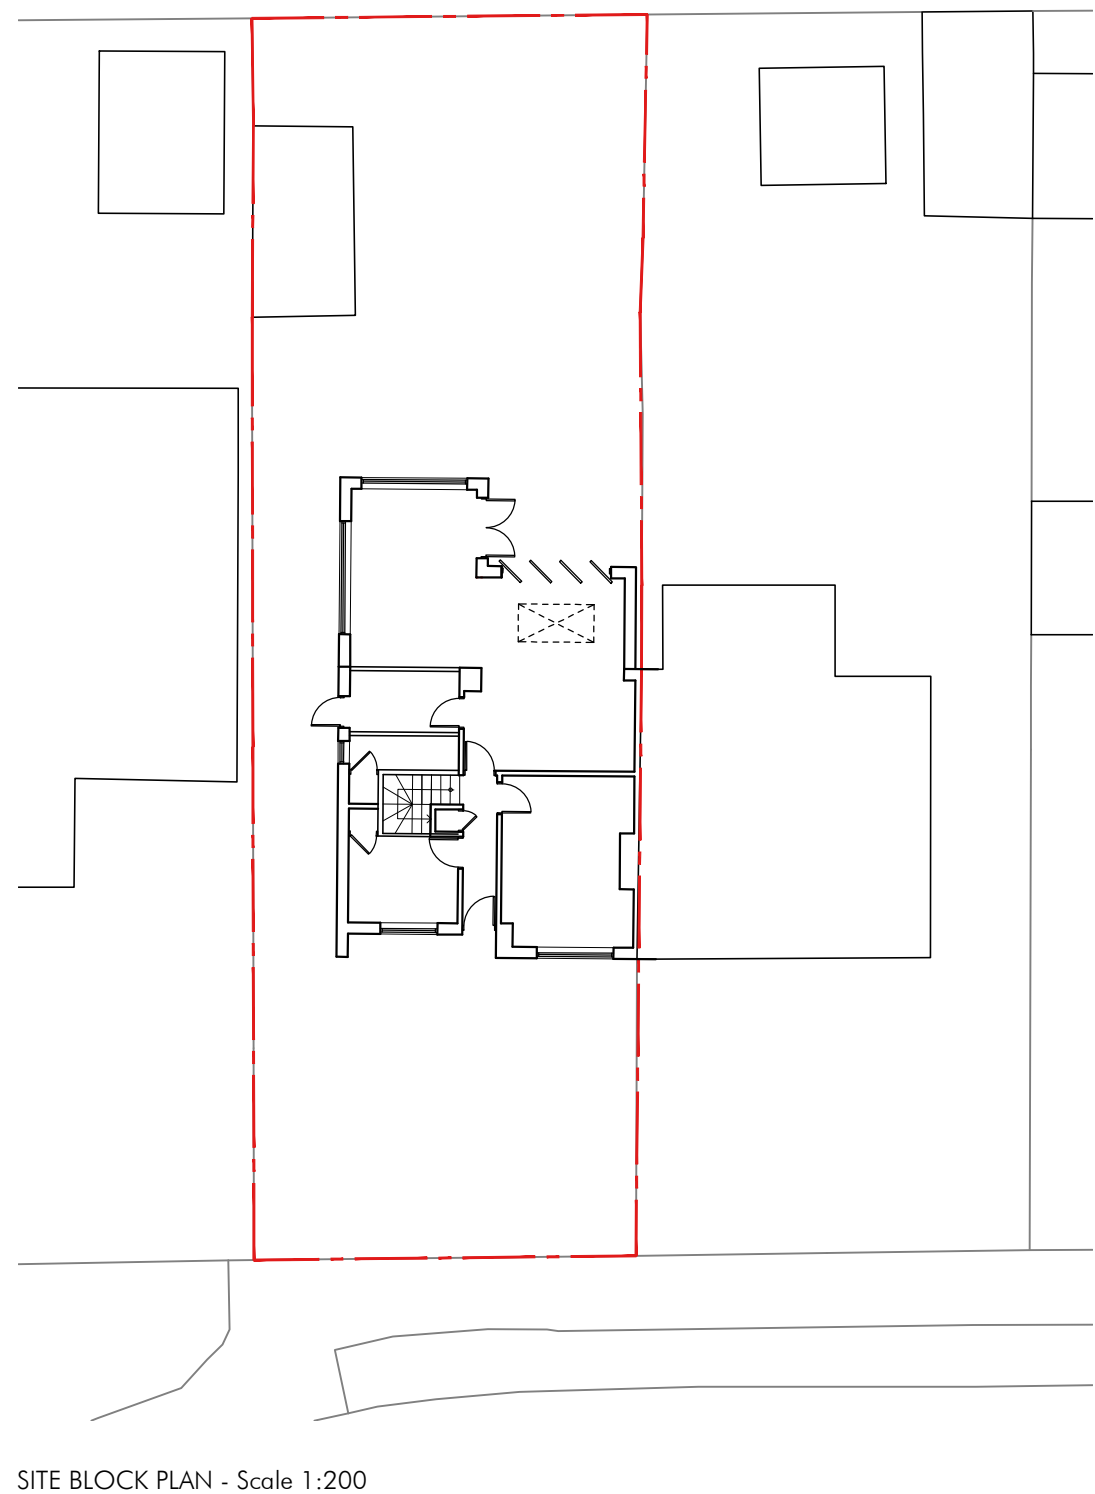
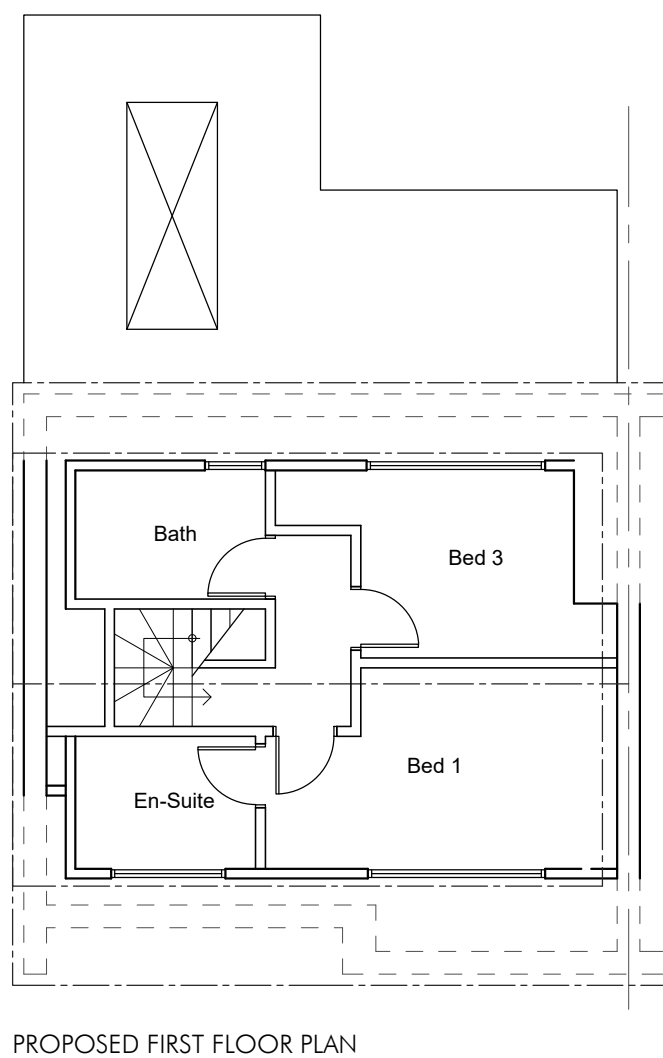
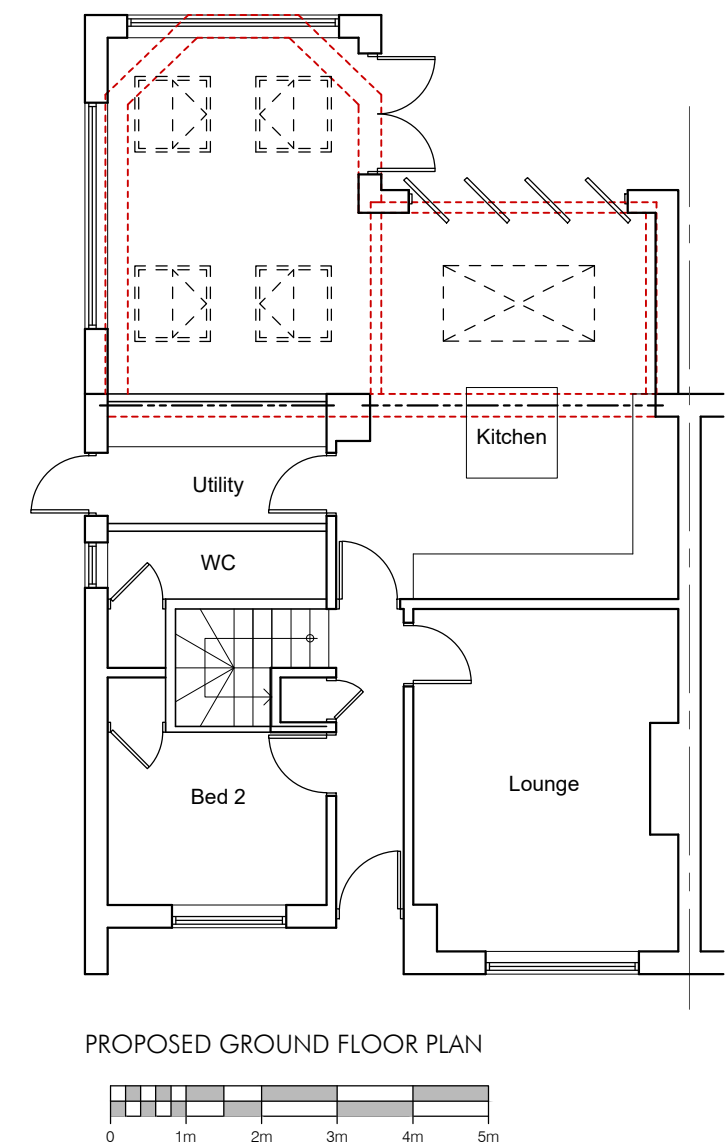
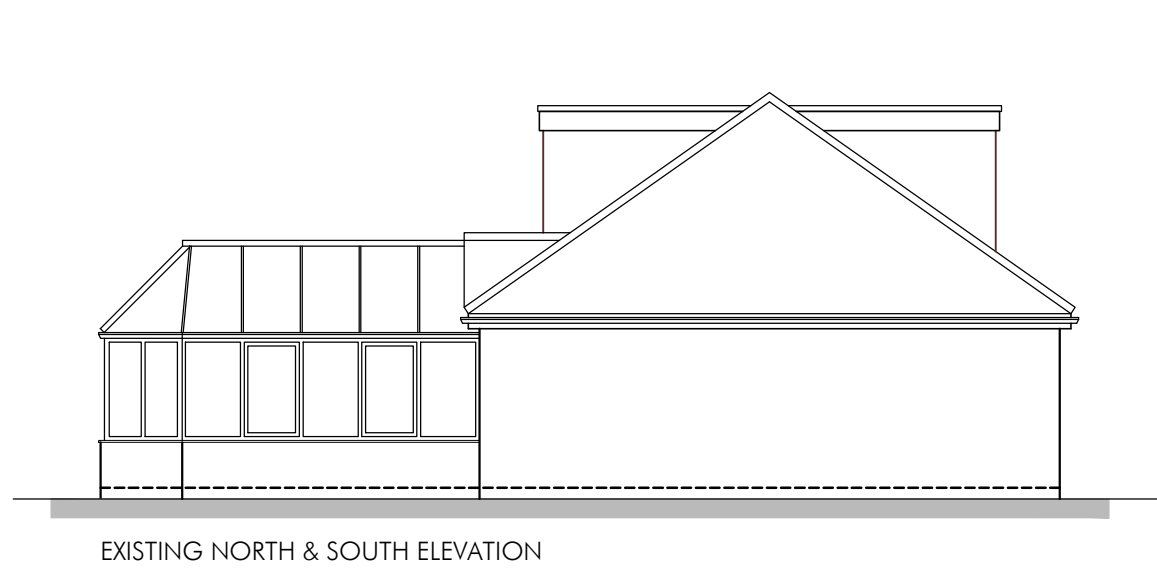
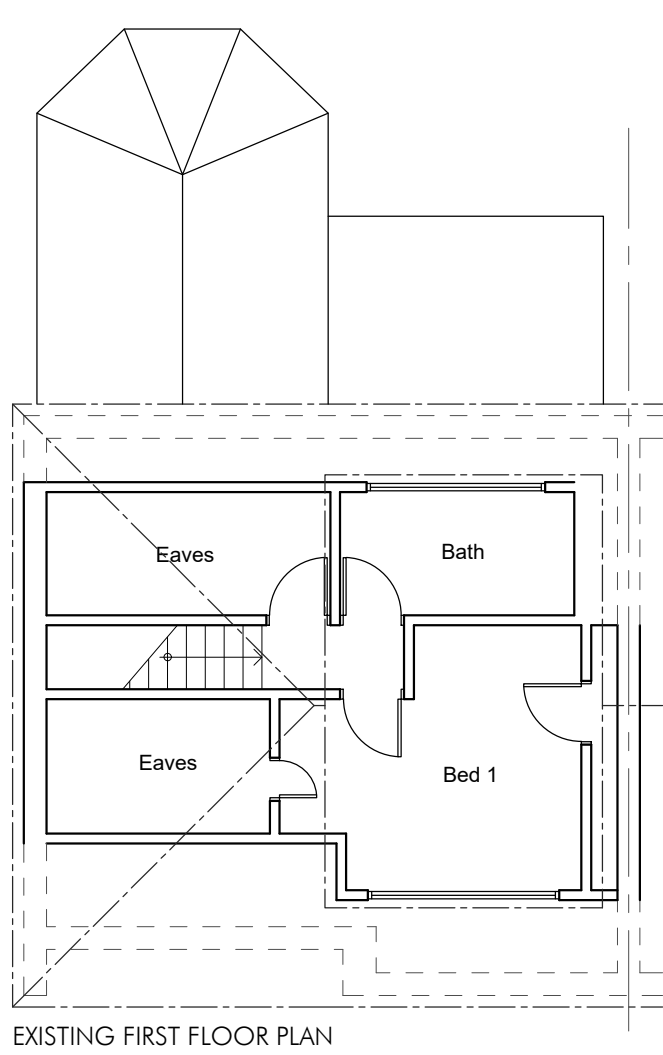


© Parlo Consulting Limited, 2021. All rights reserved.

The information contained within this media is and shall at all times remain the property of Parlo Consulting Limited (Parlo). It is provided to you only for those purposes which are specified by Parlo on or before the time of disclosure and for no other purposes whatsoever. Unless Parlo specifically agrees otherwise in writing, you are EXPRESSLY PROHIBITED from (i) using the information for purposes other than those agreed in advance by Parlo, (ii) copying, photocopying or otherwise reproducing this information; (iii) generating, altering or changing the information; and (iv) distributing or transmitting it to any other person or entity, in each case whether in whole or in part and in whatever media. The information contained within this media is for guidance only. Whilst Parlo uses its reasonable endeavours to provide accurate information it gives no warranty or guarantees of such and hereby expressly excludes all express and implied warranties and all liability in respect thereof. Furthermore, Parlo accepts no responsibility for the accuracy of any information provided by third parties.

- DO NOT SCALE OFF THIS DRAWING.
- All dimensions to be checked on site before work commences.
- Subject to building regulations, fire regulations and statutory approvals.
- This drawing is only to be used in conjunction with drawing notes & specification prepared by PARLO CONSULTING Limited.
- Subject to statutory approval.

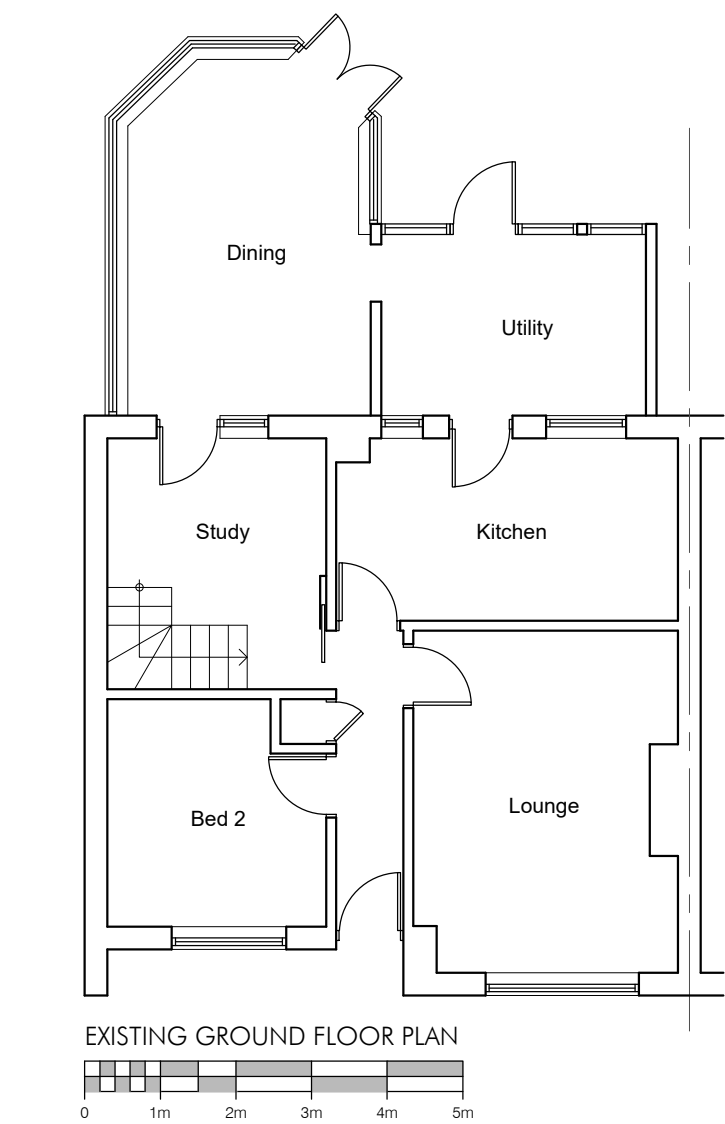

T +44 (0)1489 884155
E info@parlo-design.co.uk

Client
Mr Strangward & Miss Leitch
21 Charmwen Crescent
Southampton
Hampshire
SO30 3AQ

Project
Rear Extension & Loft Conversion
21 Charmwen Crescent

Drawing Title
Existing & Proposed
General Arrangement

Scale 1:100/As shown Date Jul '23 Author NRS

Drawing No. Revision

23045/001P A