
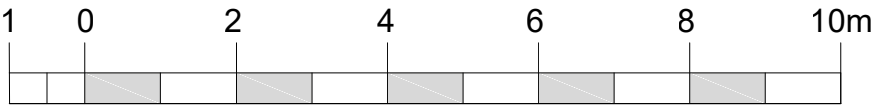
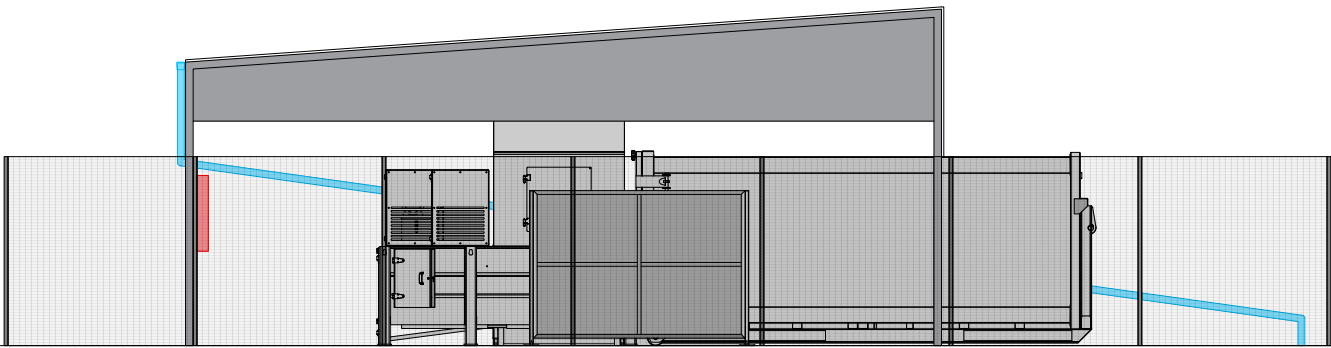


UNIT 2

UNIT 3a

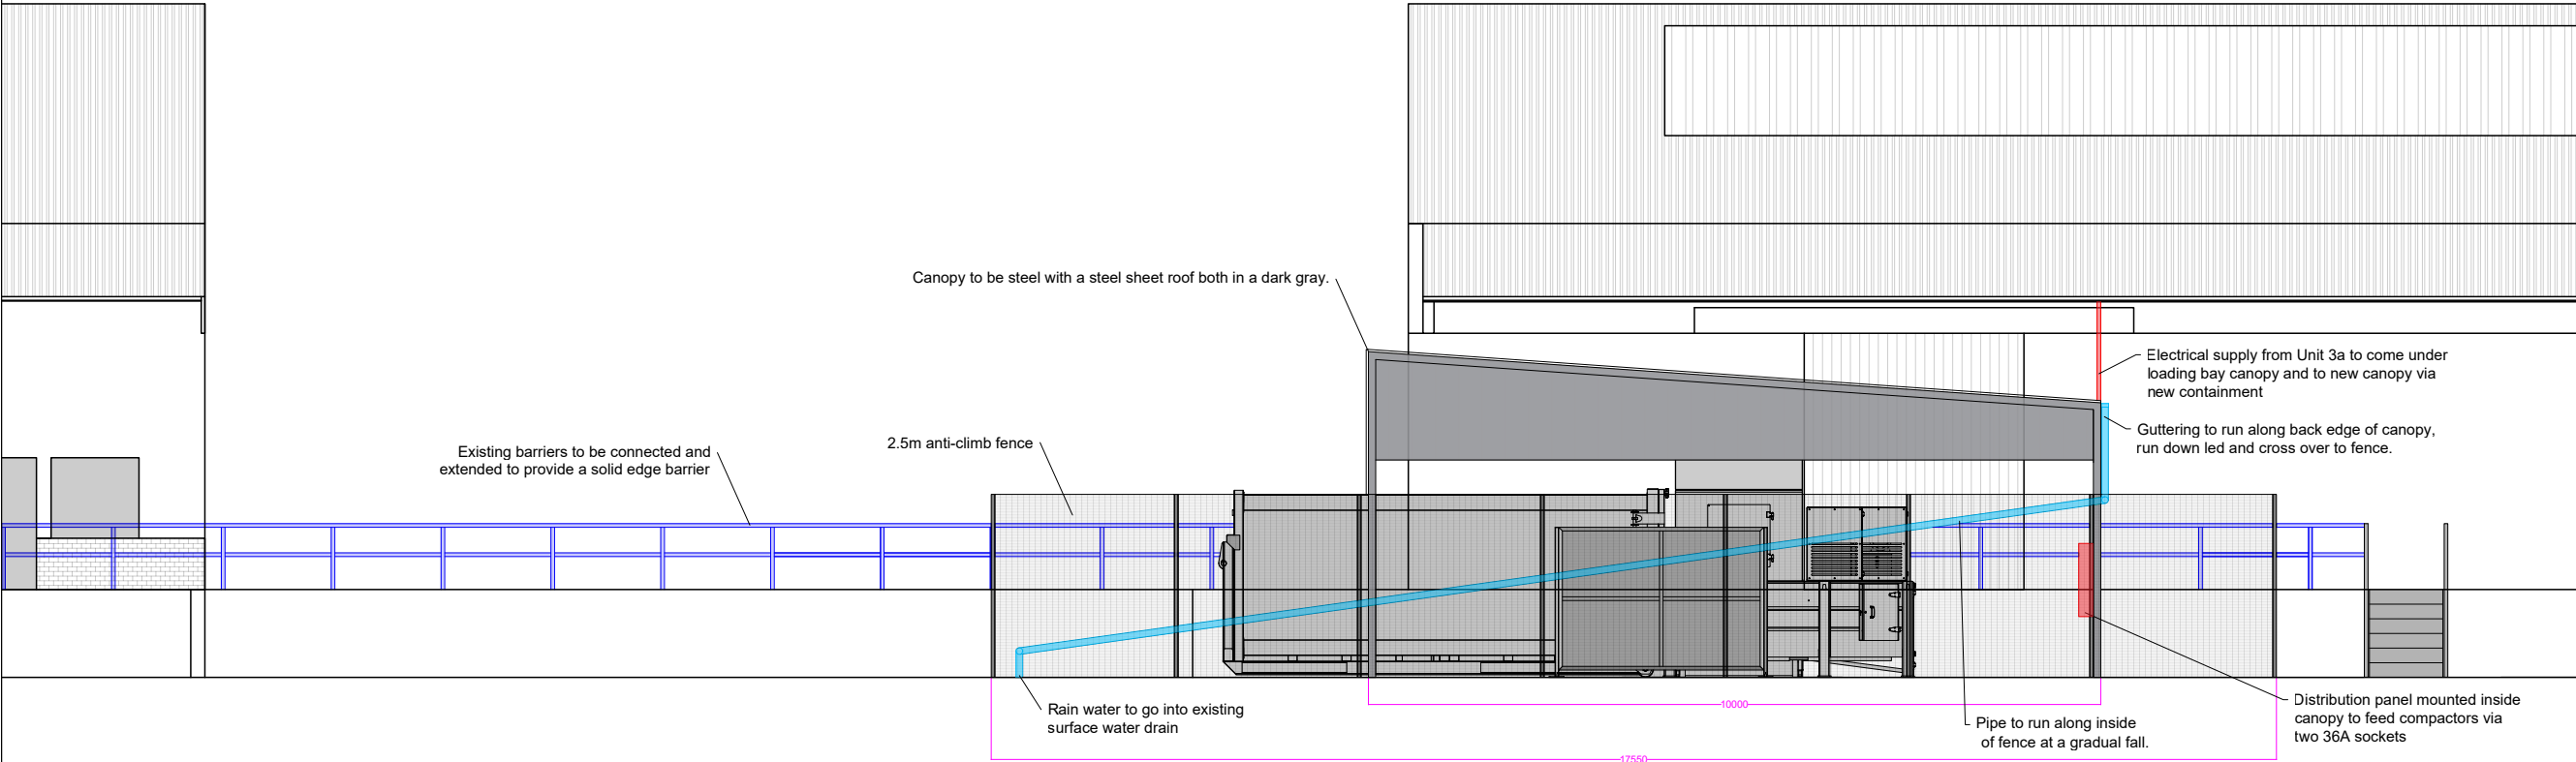

Notes:

STATUS: Design

CLIENT:
Restore Datashtred

ARCHITECT:
Live Green - Live Good Ltd.

SITE:
Southampton

TITLE:
Compactor Compound Side Elevations

SCALE AT A1: 1100	DATE: 27/6/23	DRAWN: AN	CHECKED:
PROJECT NO: 10025	DRAWING NO: 10025-09	REVISION:	