


112 Nutbeem Road Heat Pump Location Plan

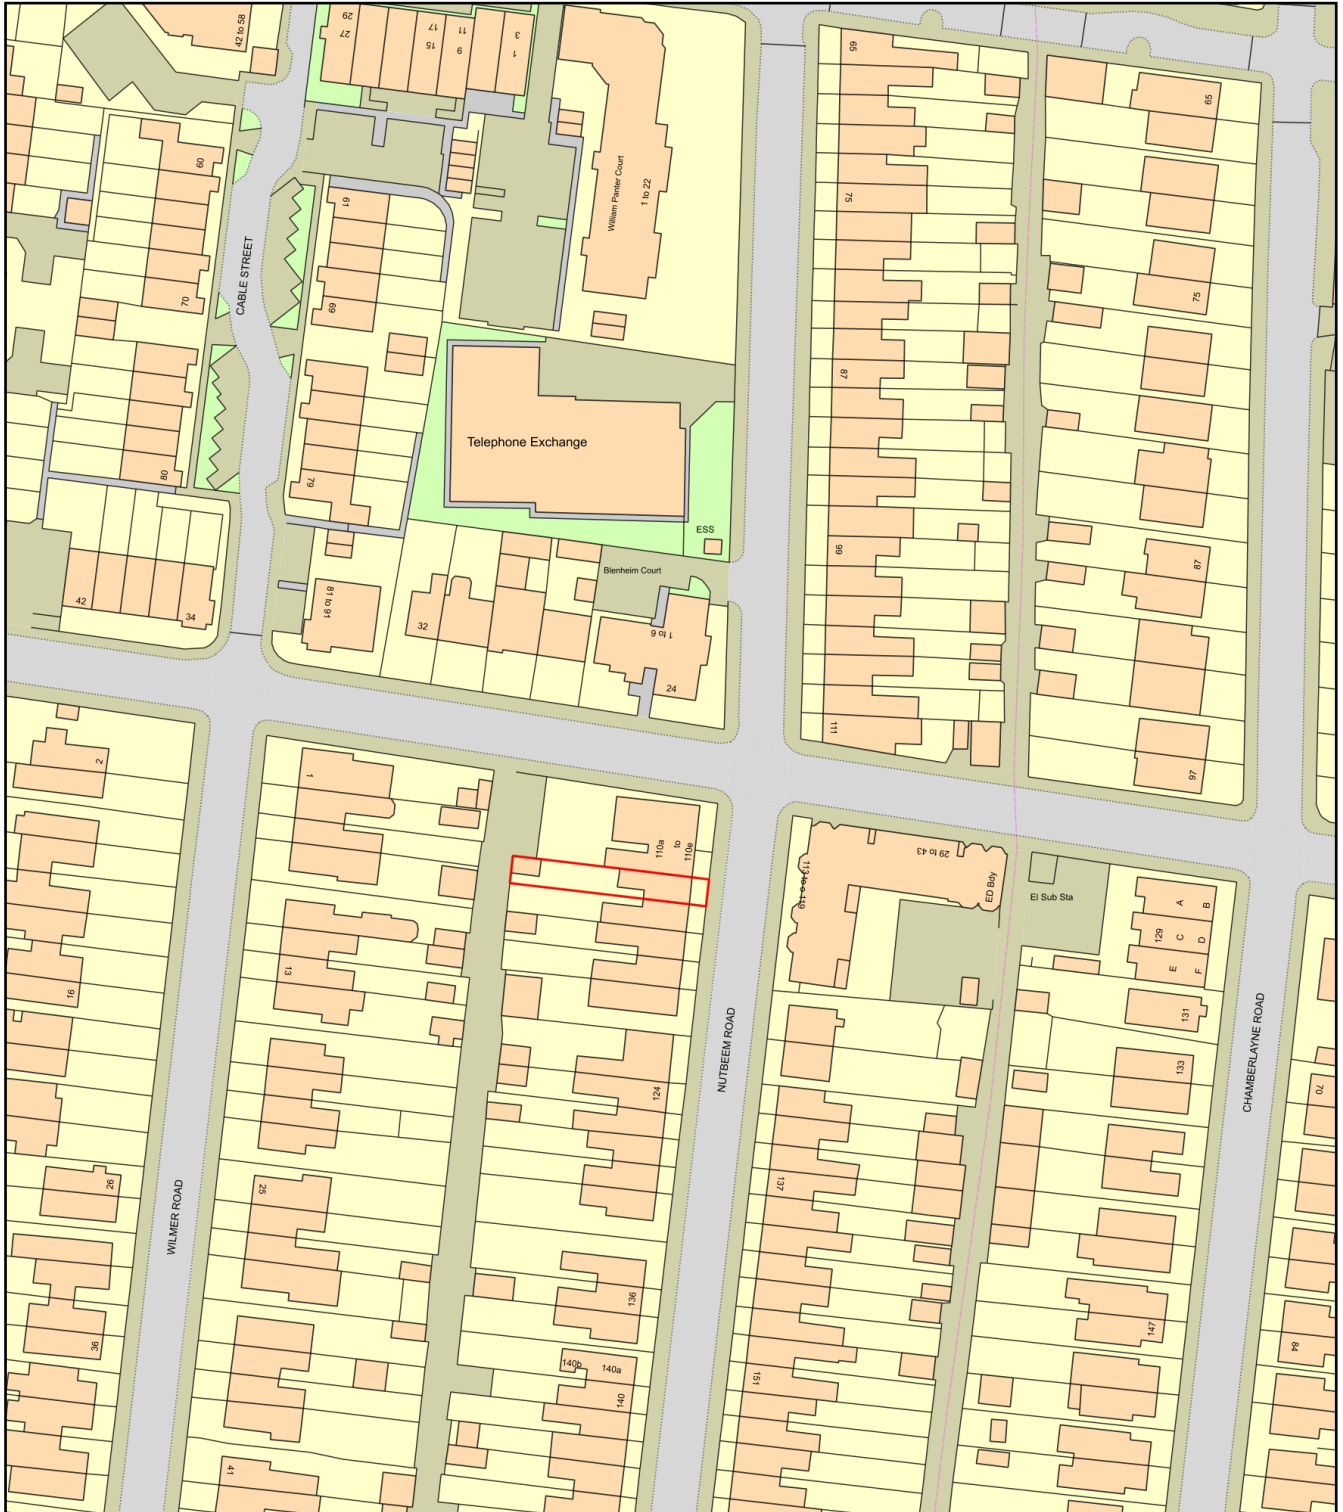

0 50
Metres



Plan Produced for: Alistair Welford

Date Produced: 04 Aug 2023

Plan Reference Number: TQRQM23216124843489

Scale: 1:1250 @ A4