



418 southampton road - Location Plan

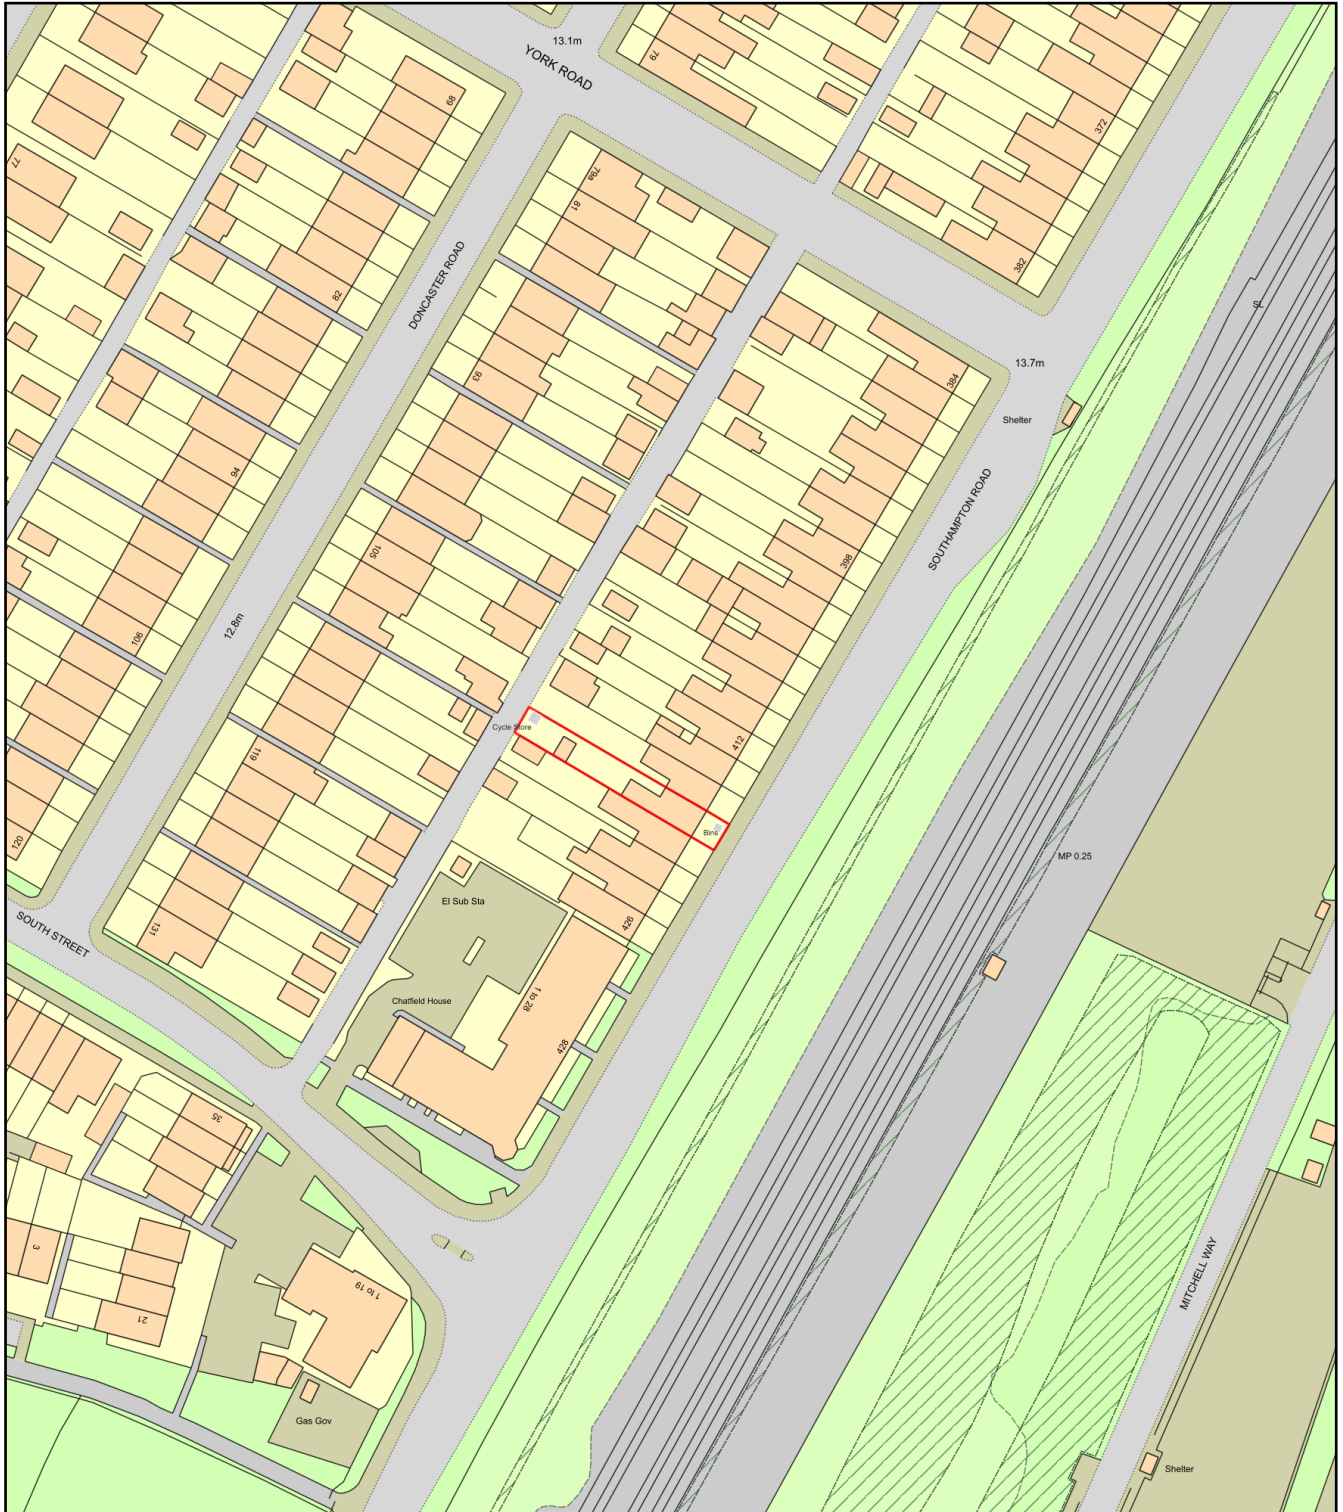

0 50
Metres

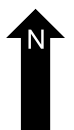

Plan Produced for: Applecore PDM Ltd

Date Produced: 04 Aug 2023

Plan Reference Number: TQRQM23216105037768

Scale: 1:1250 @ A4

