


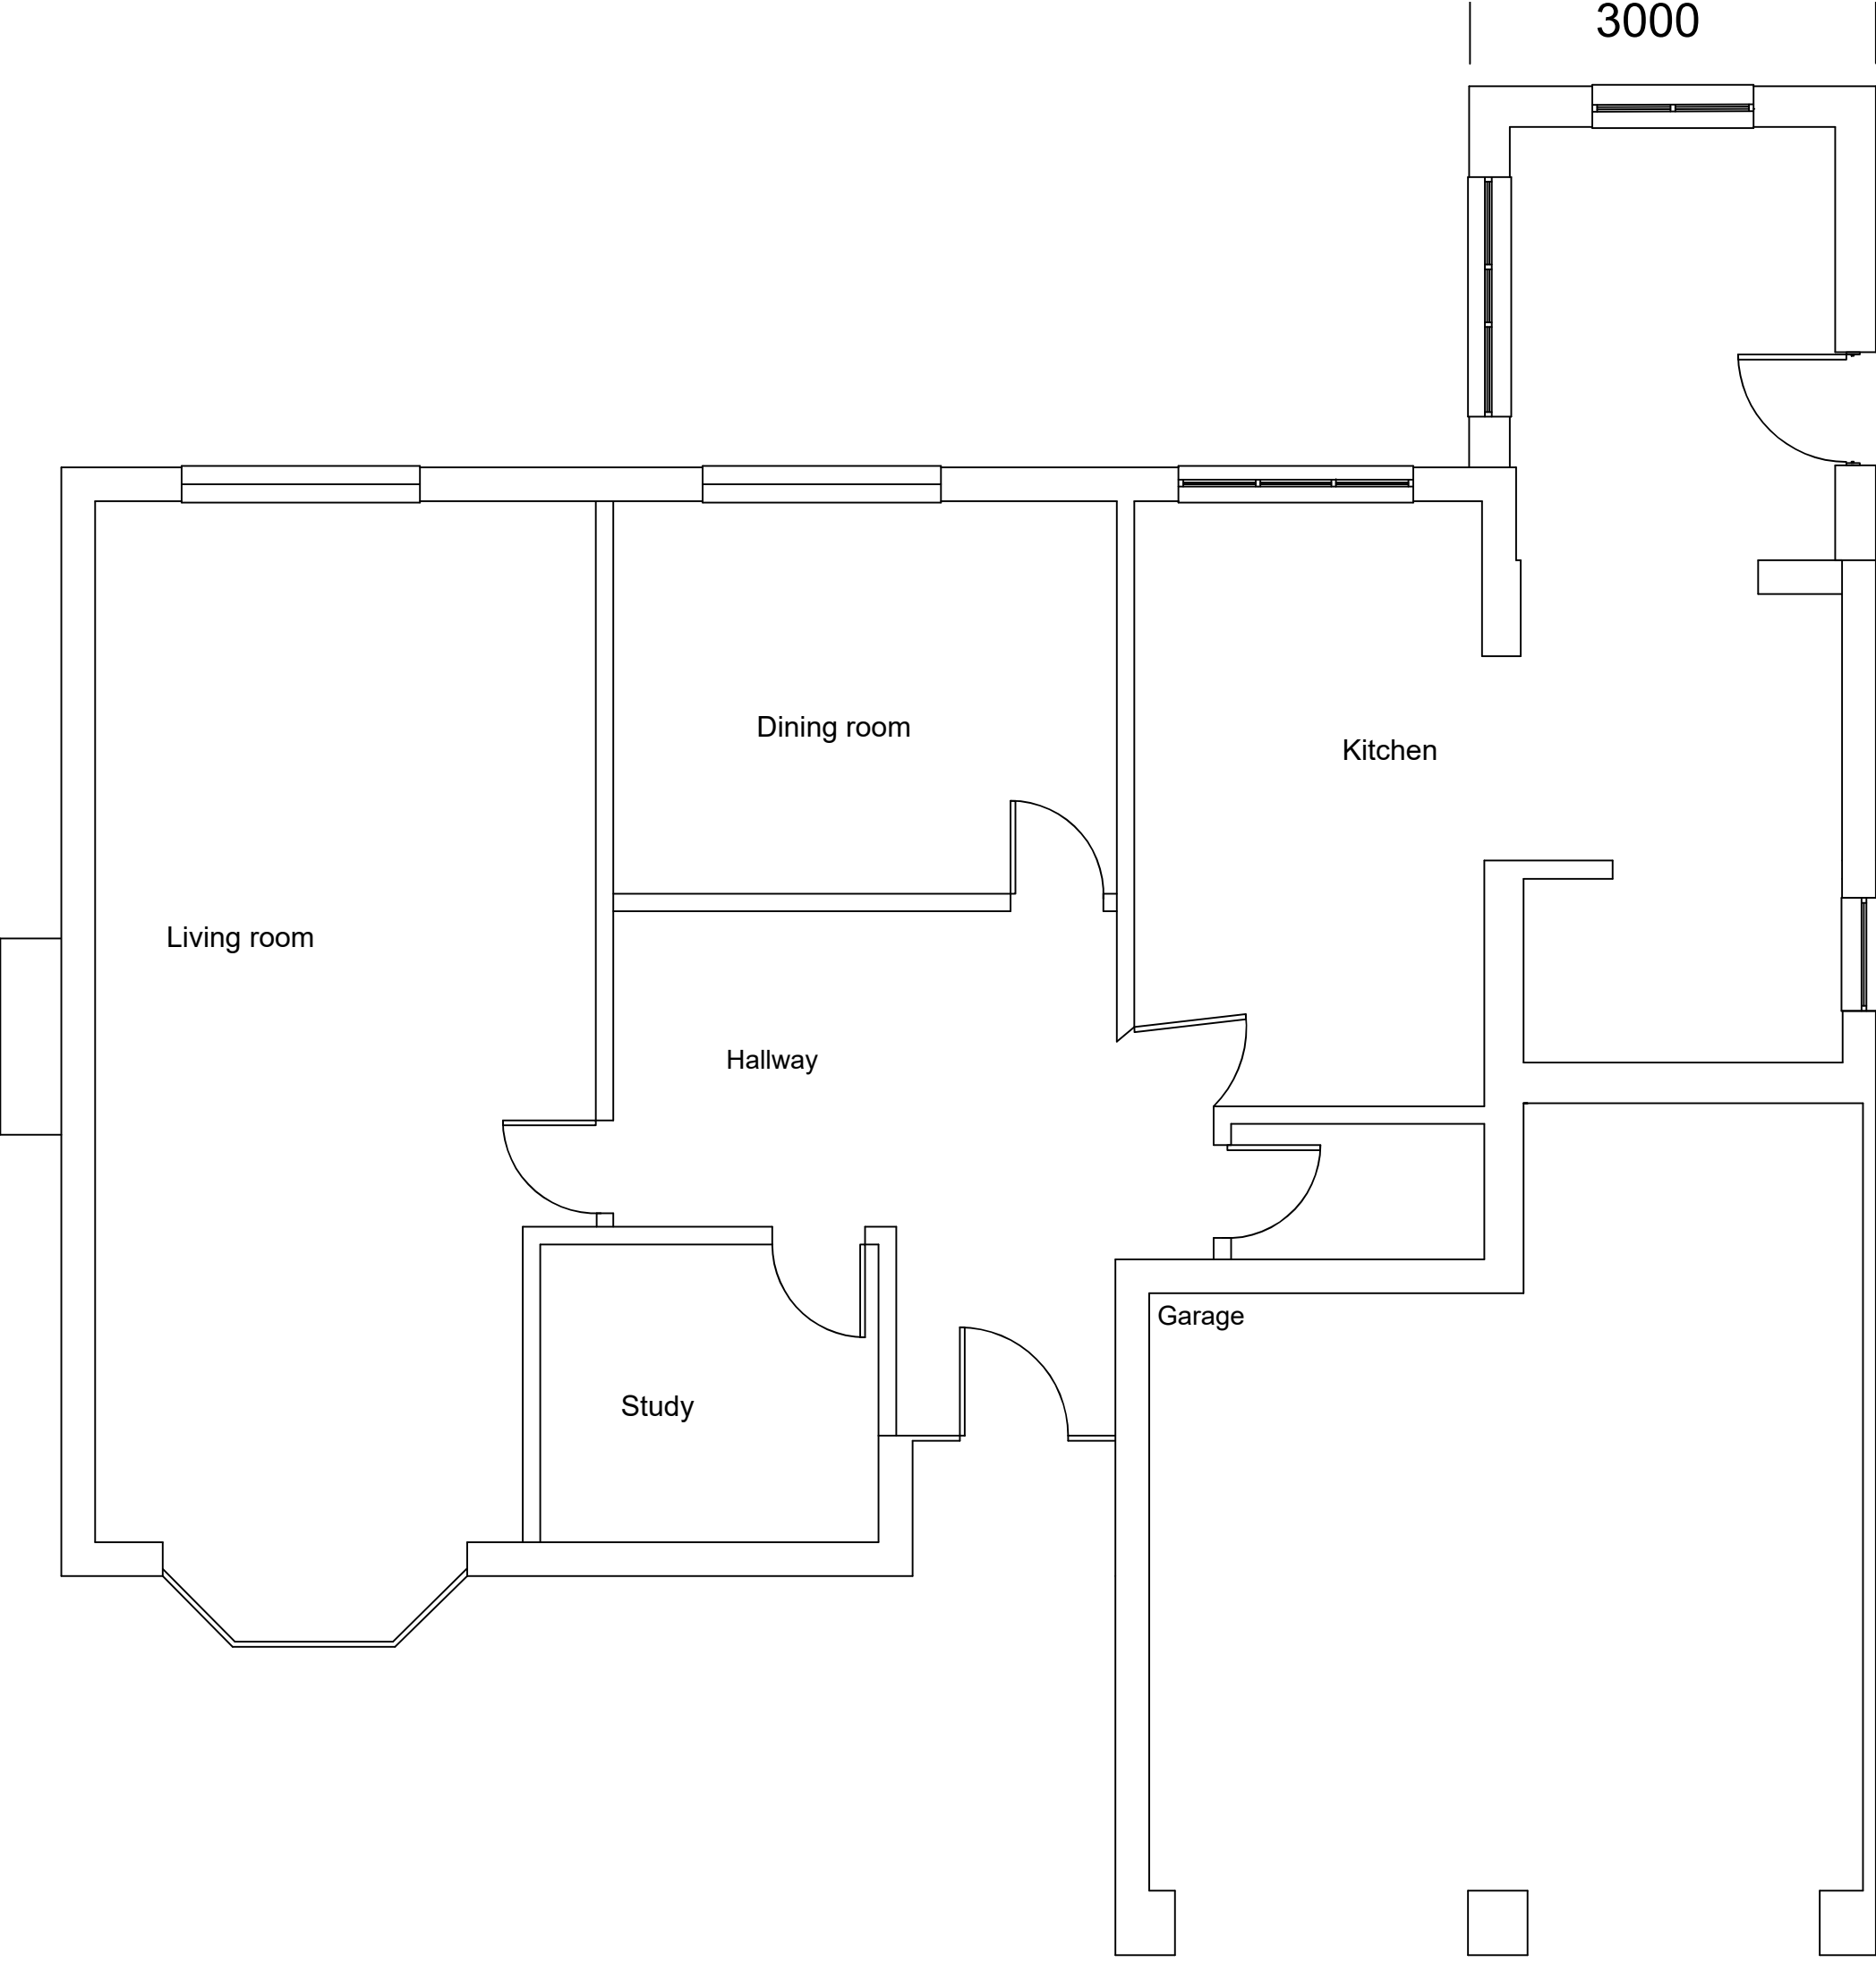

3000

3500

metres @ A3

J.G.Adair Chartered Building Surveyor 7 Dawn Gardens, Sleepers Hill, Winchester, SO22 4NS 01962 864538 info@jgadair.co.uk www.jgadair.co.uk	Client	Mr R Coulson	
	Subject	Planning	
	Title	Proposed Floor Plan	
	Project	2 Beechwood Rise	
	Scale	1:50	Paper Size: A3
No: 01/01/72 -02		Revisions:	