


NOTE:

The Contractor is to check and verify all building and site dimensions, levels and sewer invert levels at connection points before work starts. This drawing must be read with and checked against any structural or other specialist drawings provided.




The Contractor is to comply in all respects with the current British Standards and Regulations and any other applicable standards and codes of practice. This drawing is not intended to show details of foundation or ground conditions. Each area of ground relied upon to support the structure depicted must be investigated by the Contractor and suitable methods of foundation be provided.

This drawing remains the copyright of Hollington Agency Ltd

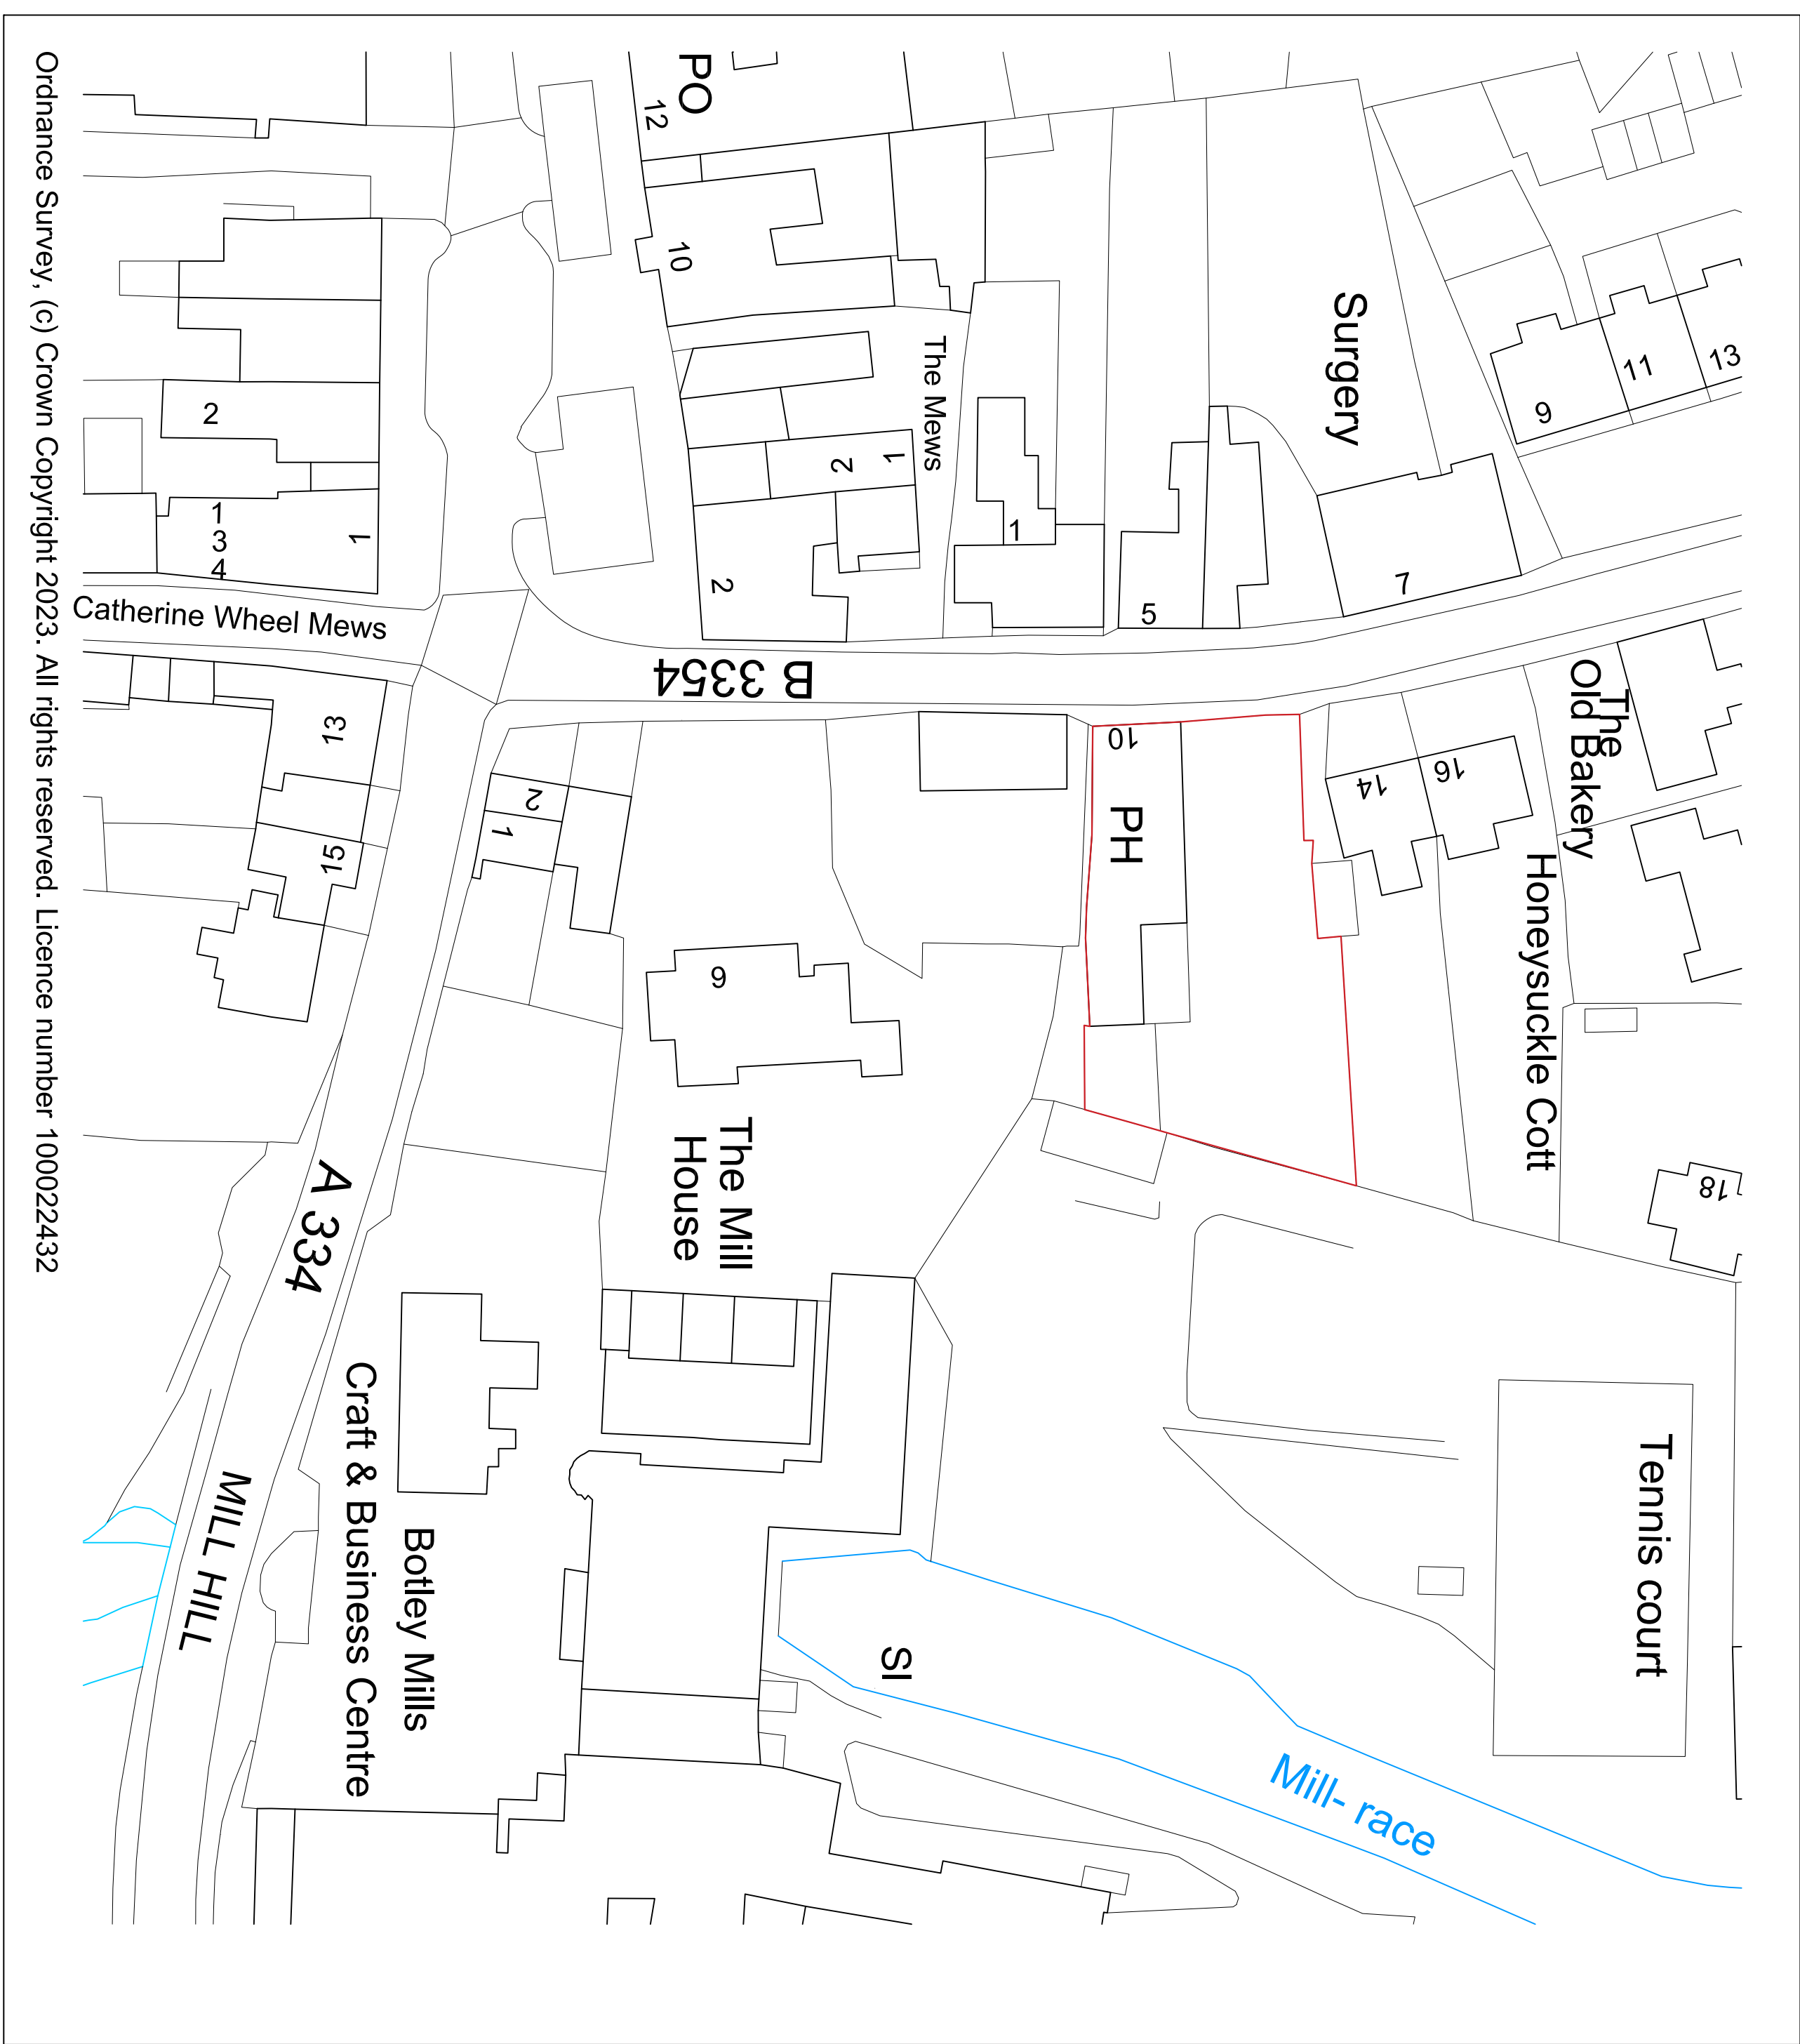



Ordnance Survey, (c) Crown Copyright 2023. All rights reserved. Licence number 100022432

EXISTING BLOCK PLAN
SCALE 1:500

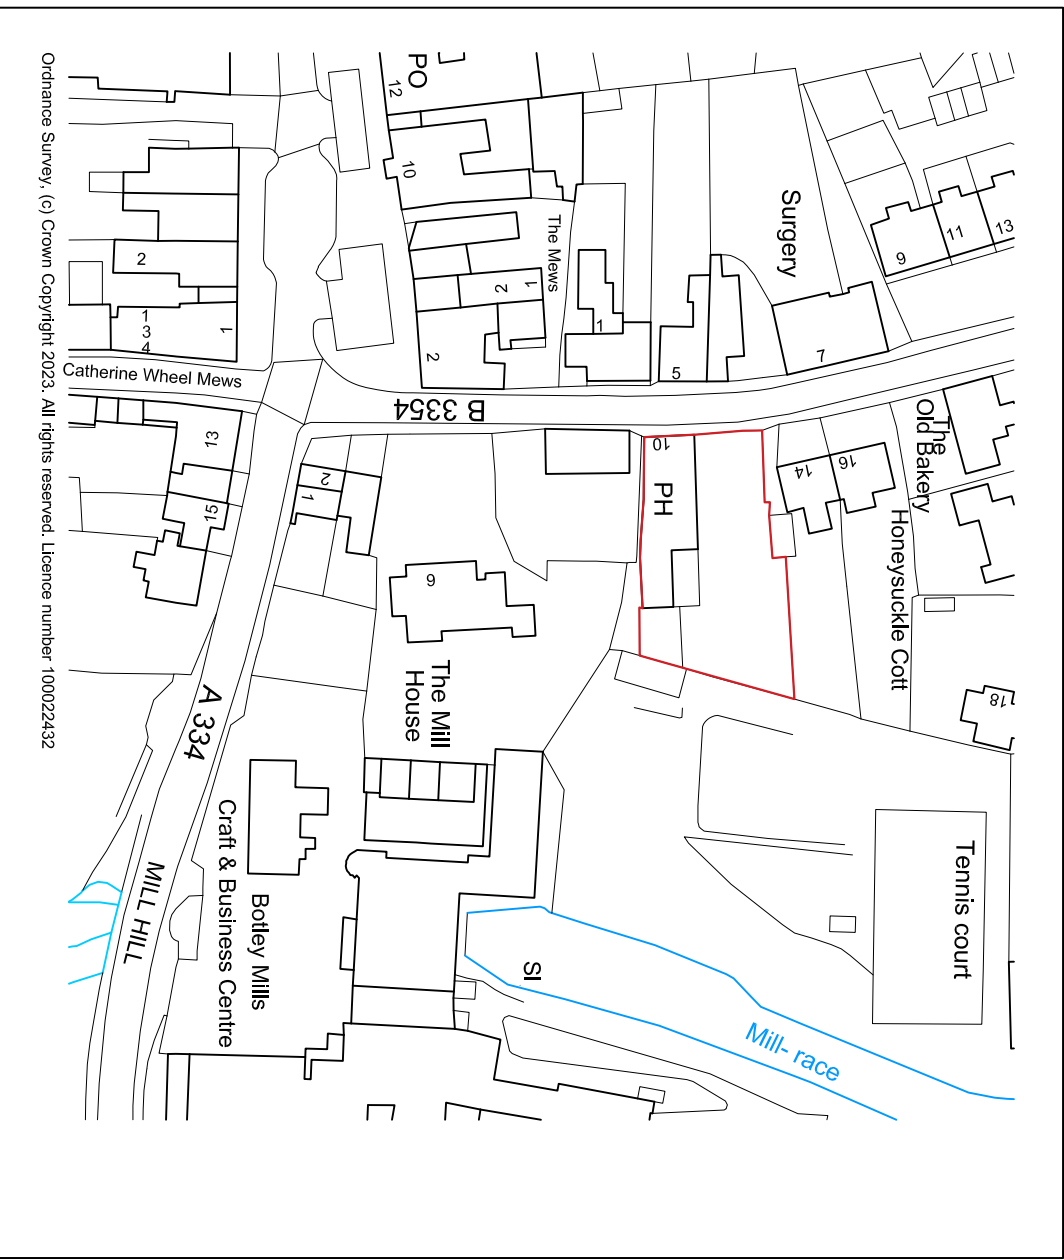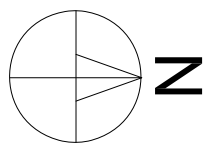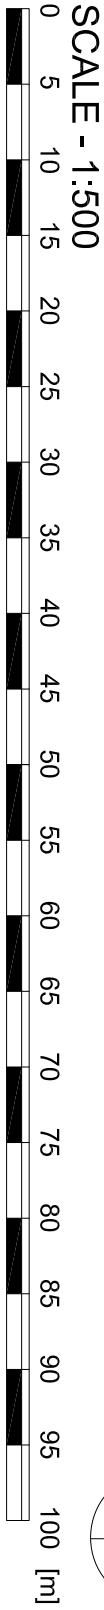

Ordnance Survey, (c) Crown Copyright 2023. All rights reserved. Licence number 100022432

EXISTING LOCATION PLAN
SCALE 1:1250

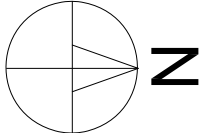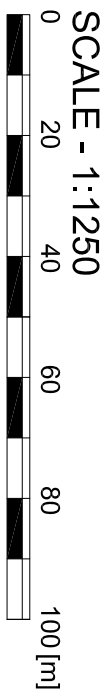

 AGENCY LTD Email : ben@hollingtonarchitects.co.uk Tel: 01753 792624			
Brand GREENE KING LTD			
Site The Brewery Bar Winchester St, Botley, SO30 2AA			
Title LOCALITY & BLOCK PLANS			
Project Manager/ Checked		Drawn By	
Arch/Des.		BH	
HA		AS NOTED@M	
Drawing Number		Date	
23/25/03		11.07.23	
Rev.			