

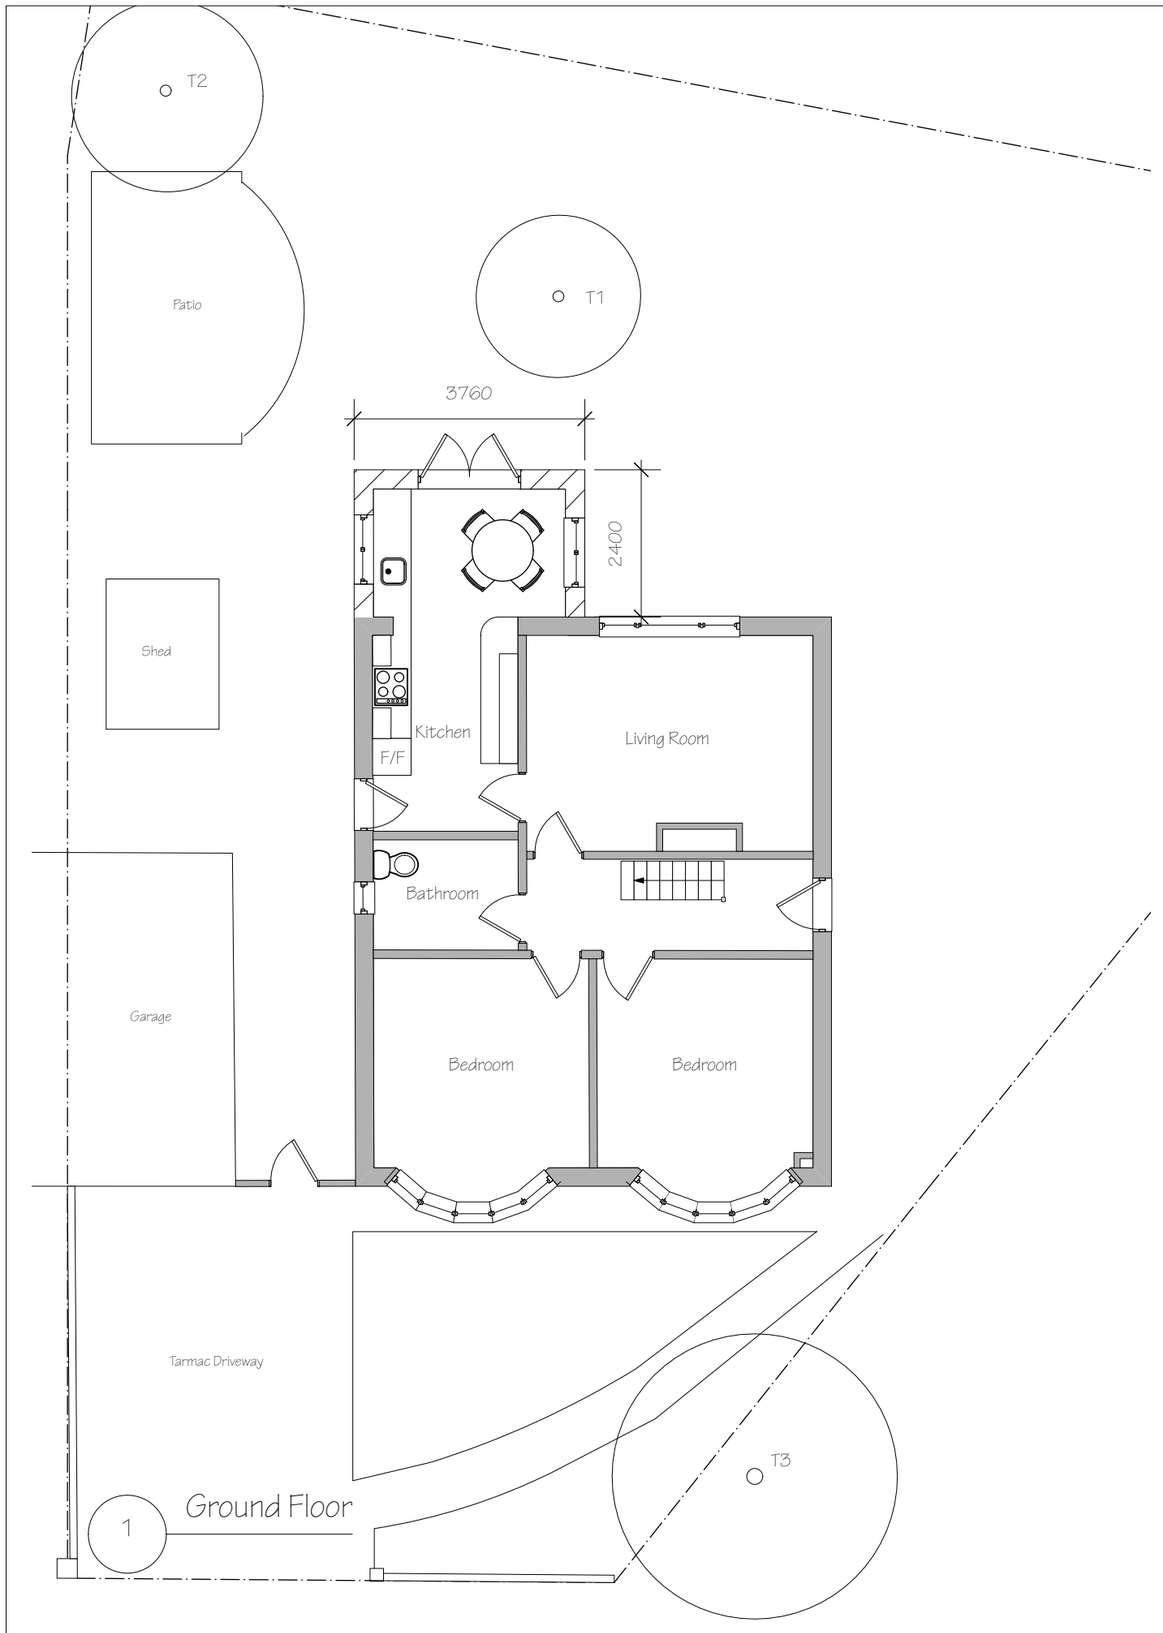


1 Ground Floor

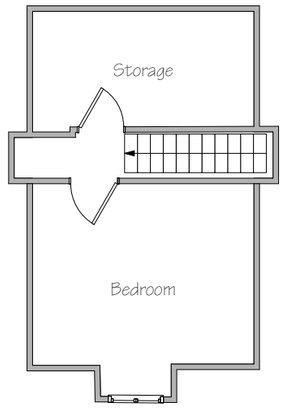

2 First Floor

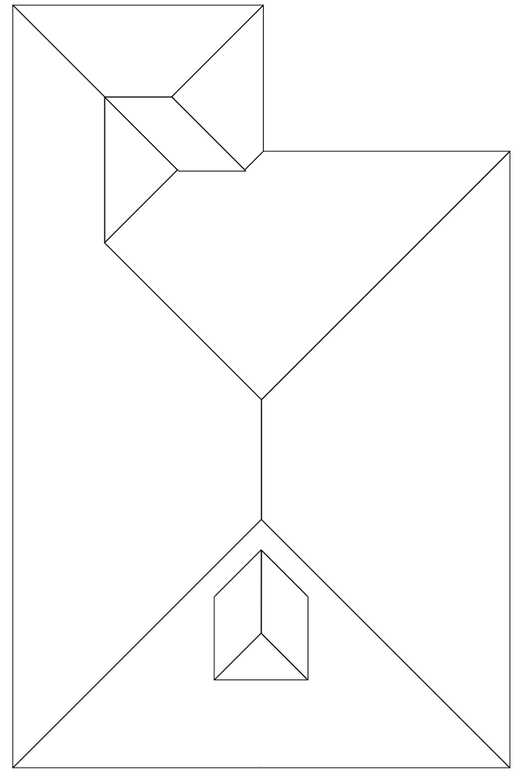

3 Roof

TITLE	DRAWING No.	DRAWN	ISSUE	DATE	CLIENT	PROJECT ADDRESS	SCALE
Proposed Plans	3136-03				Mr Willis	17 Southdene Rd, Chandlers Ford SO53 3DU.	1:100 at A3

1m 2m 3m 4m 5m

Arkitectly
hello@arkitectly.co.uk