


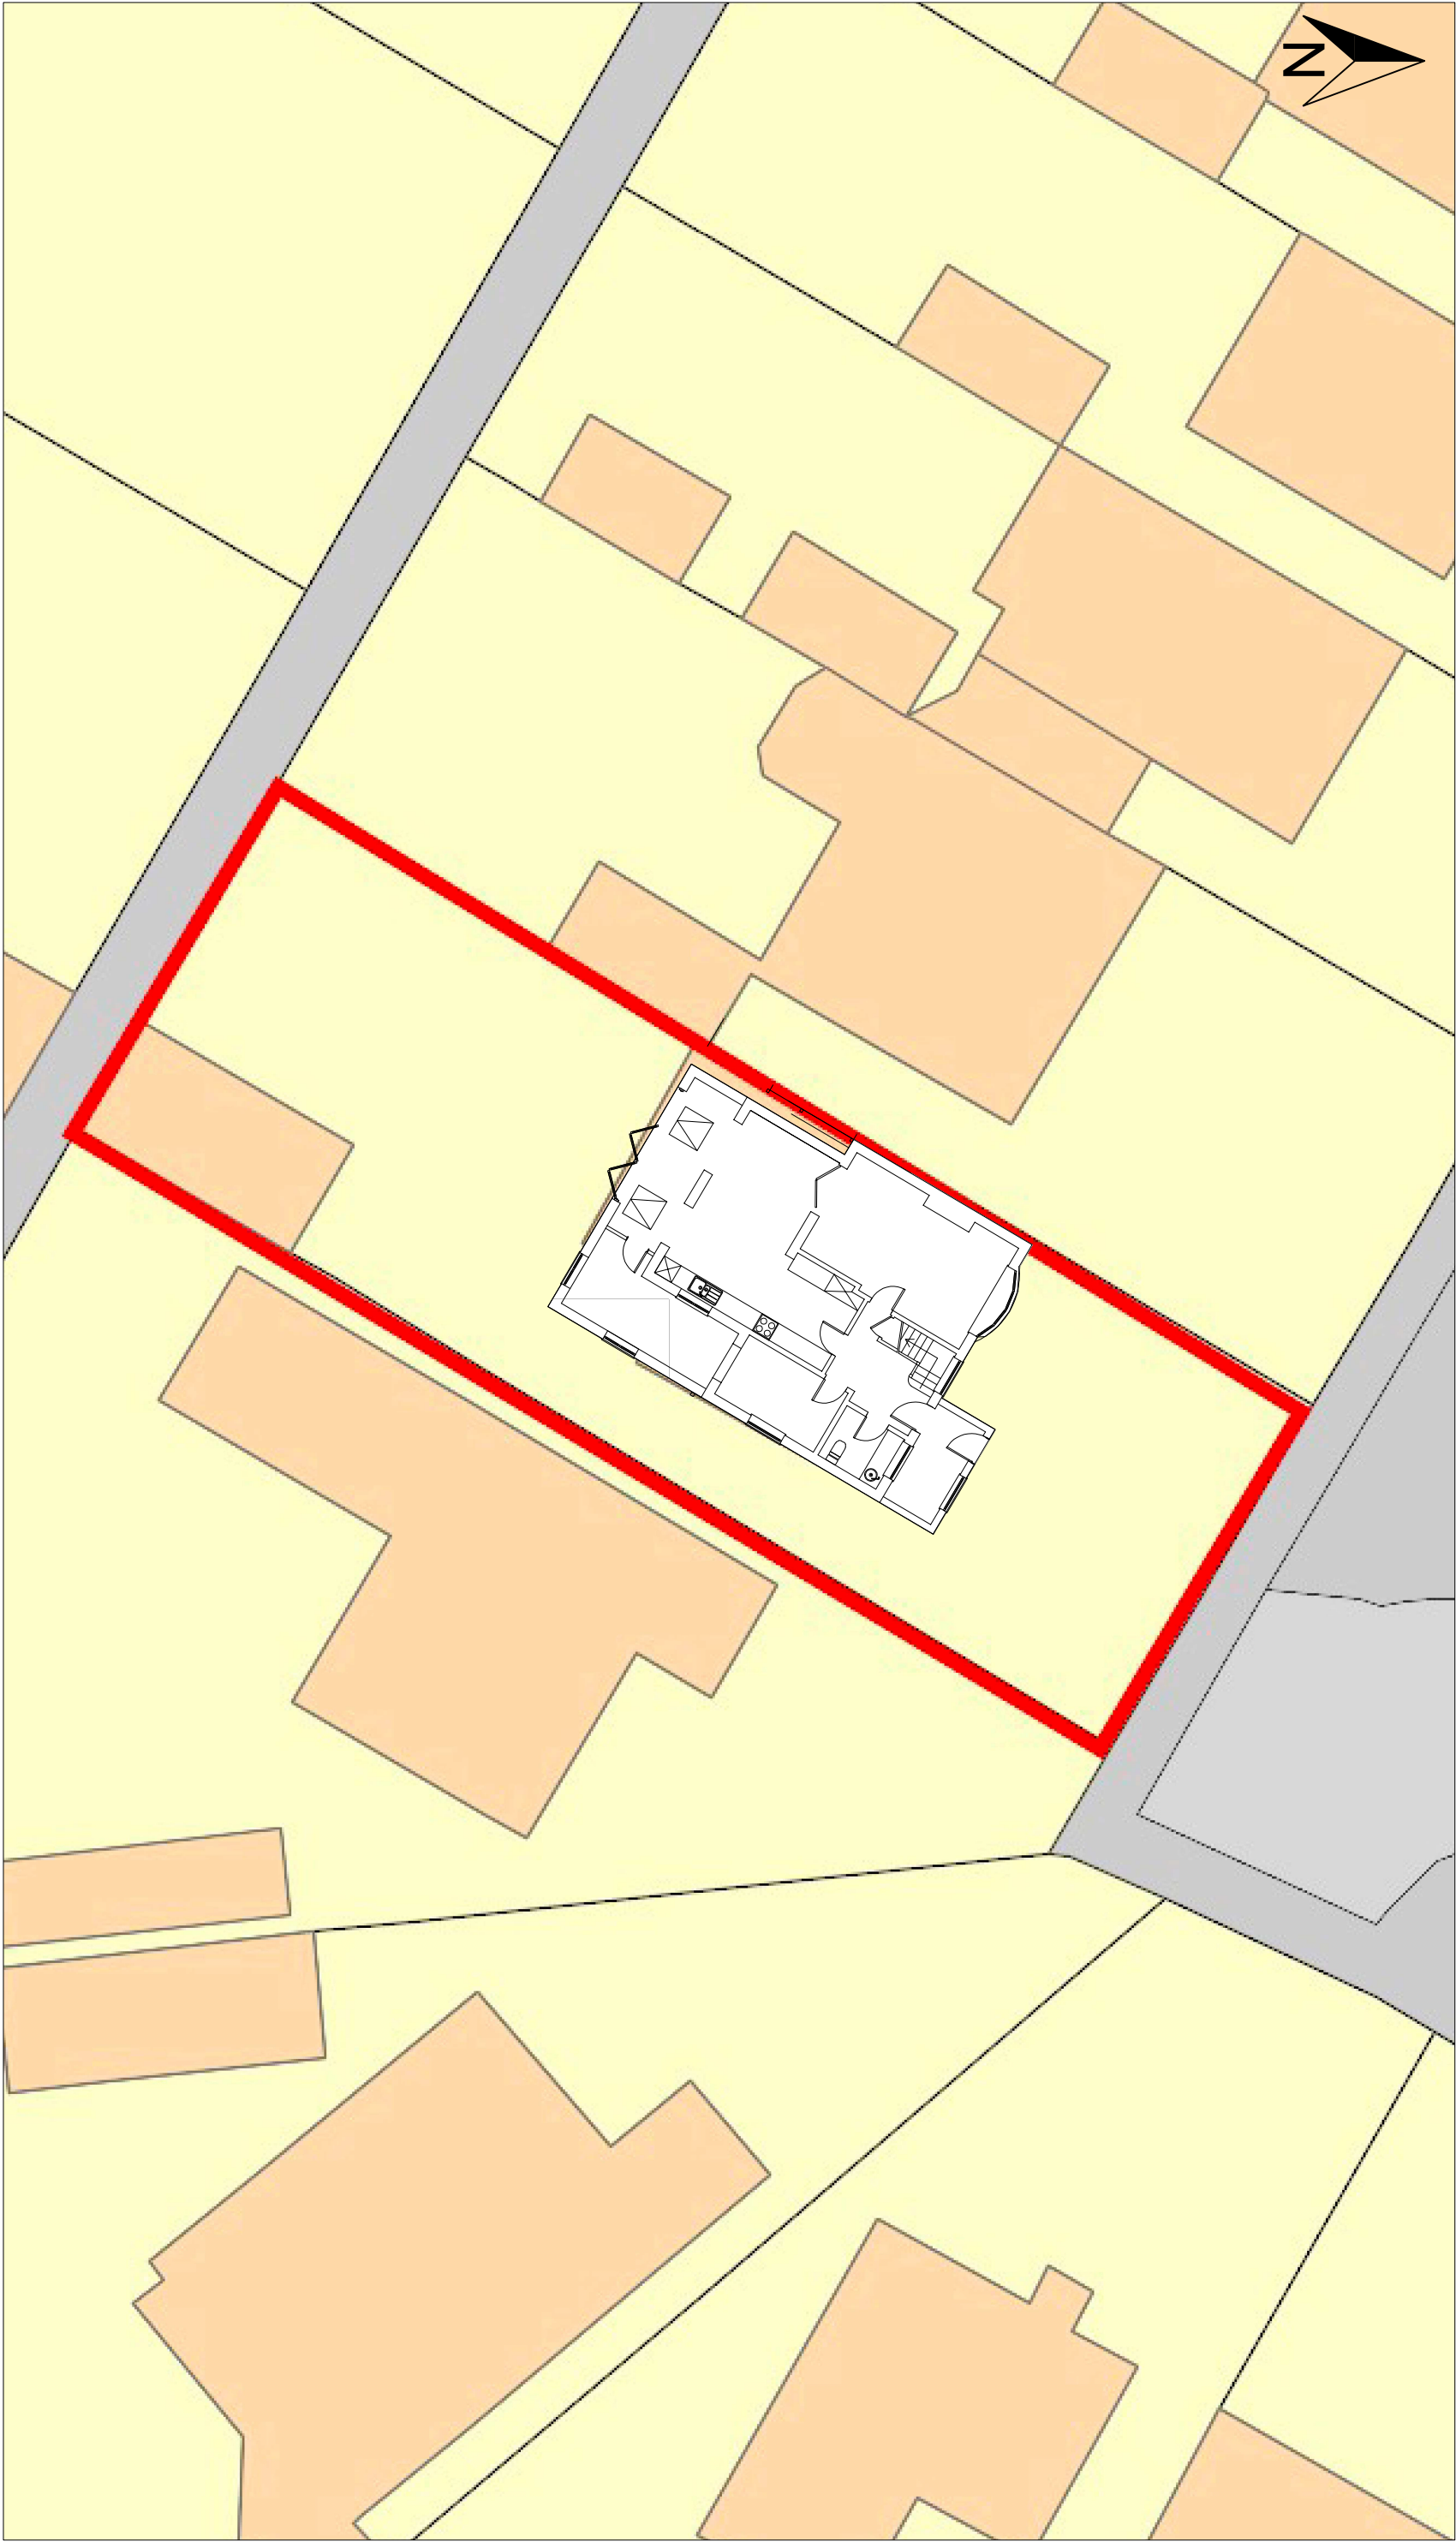

BLOCK PLAN

SCALE 1:200



CLIENT: Kiruthika Chandrasekaran			
PROJECT: 45 CORINTHIAN ROAD, CHANDLERS FORD, SO53 2AY			
TITLE: FRONT / SIDE EXTENSION BLOCK PLAN			
DATE: 10-08-2023	DRAWN BY: K C		
SCALE @ A3: 1:200	CHECKED BY: M L		
PROJECT NO.: 86	DRAWING NO.: 5	REV NO.:	