




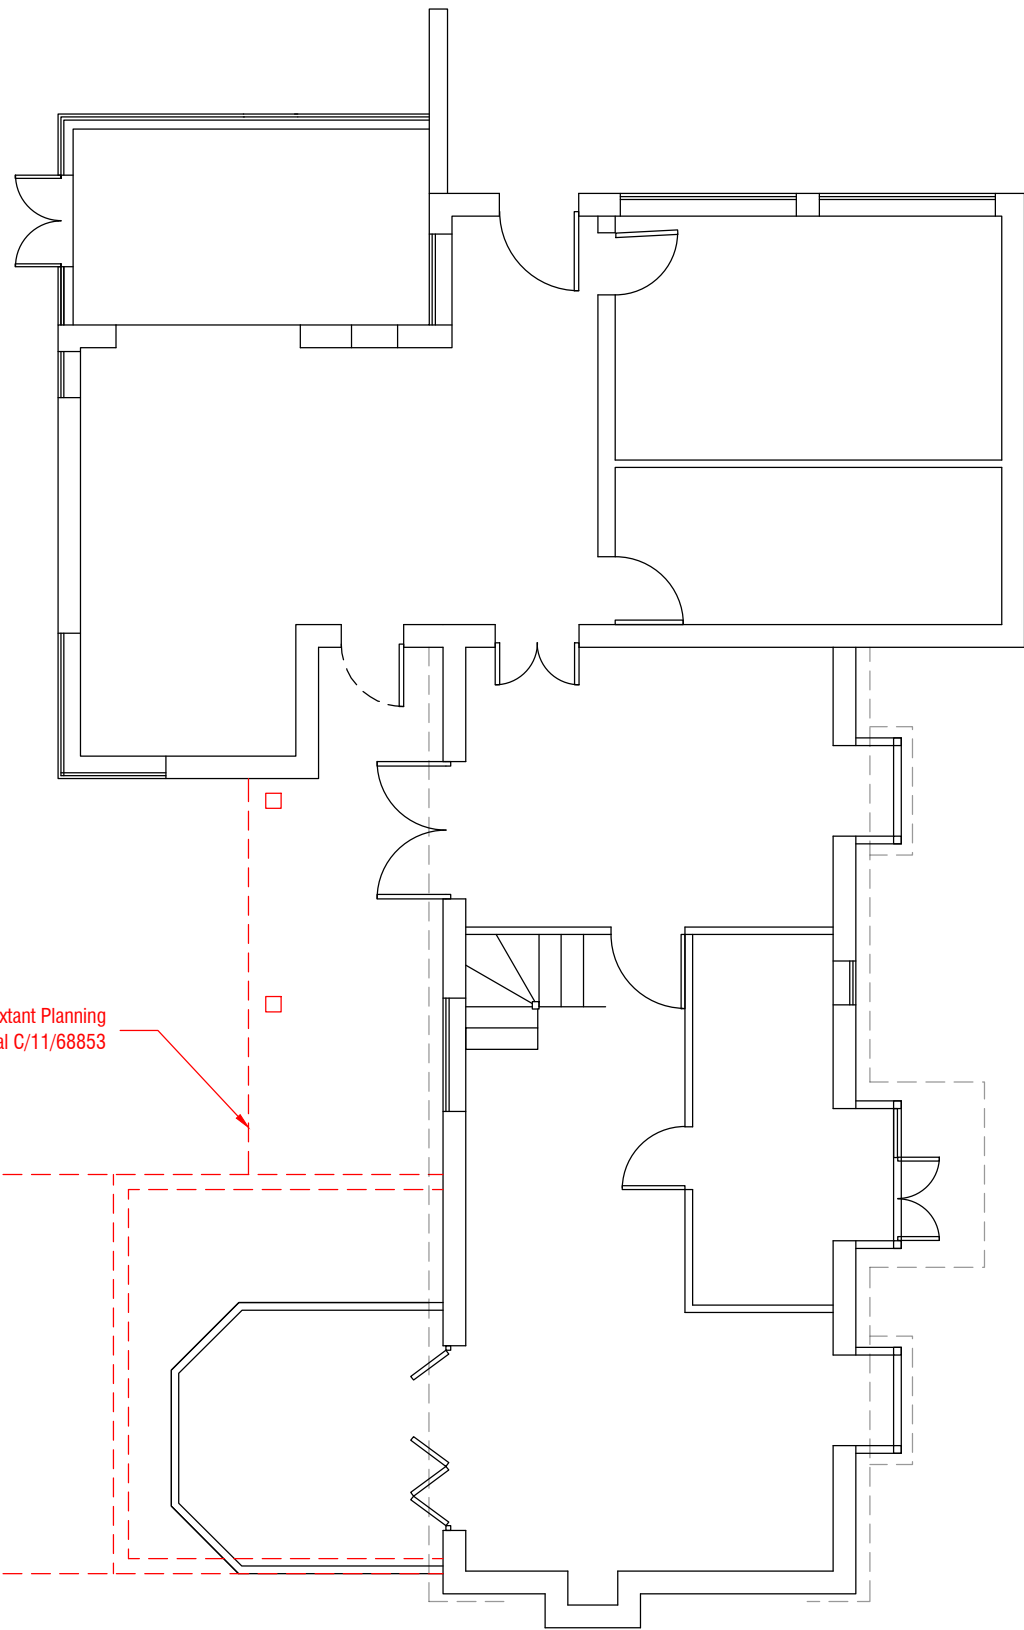

Ground Floor

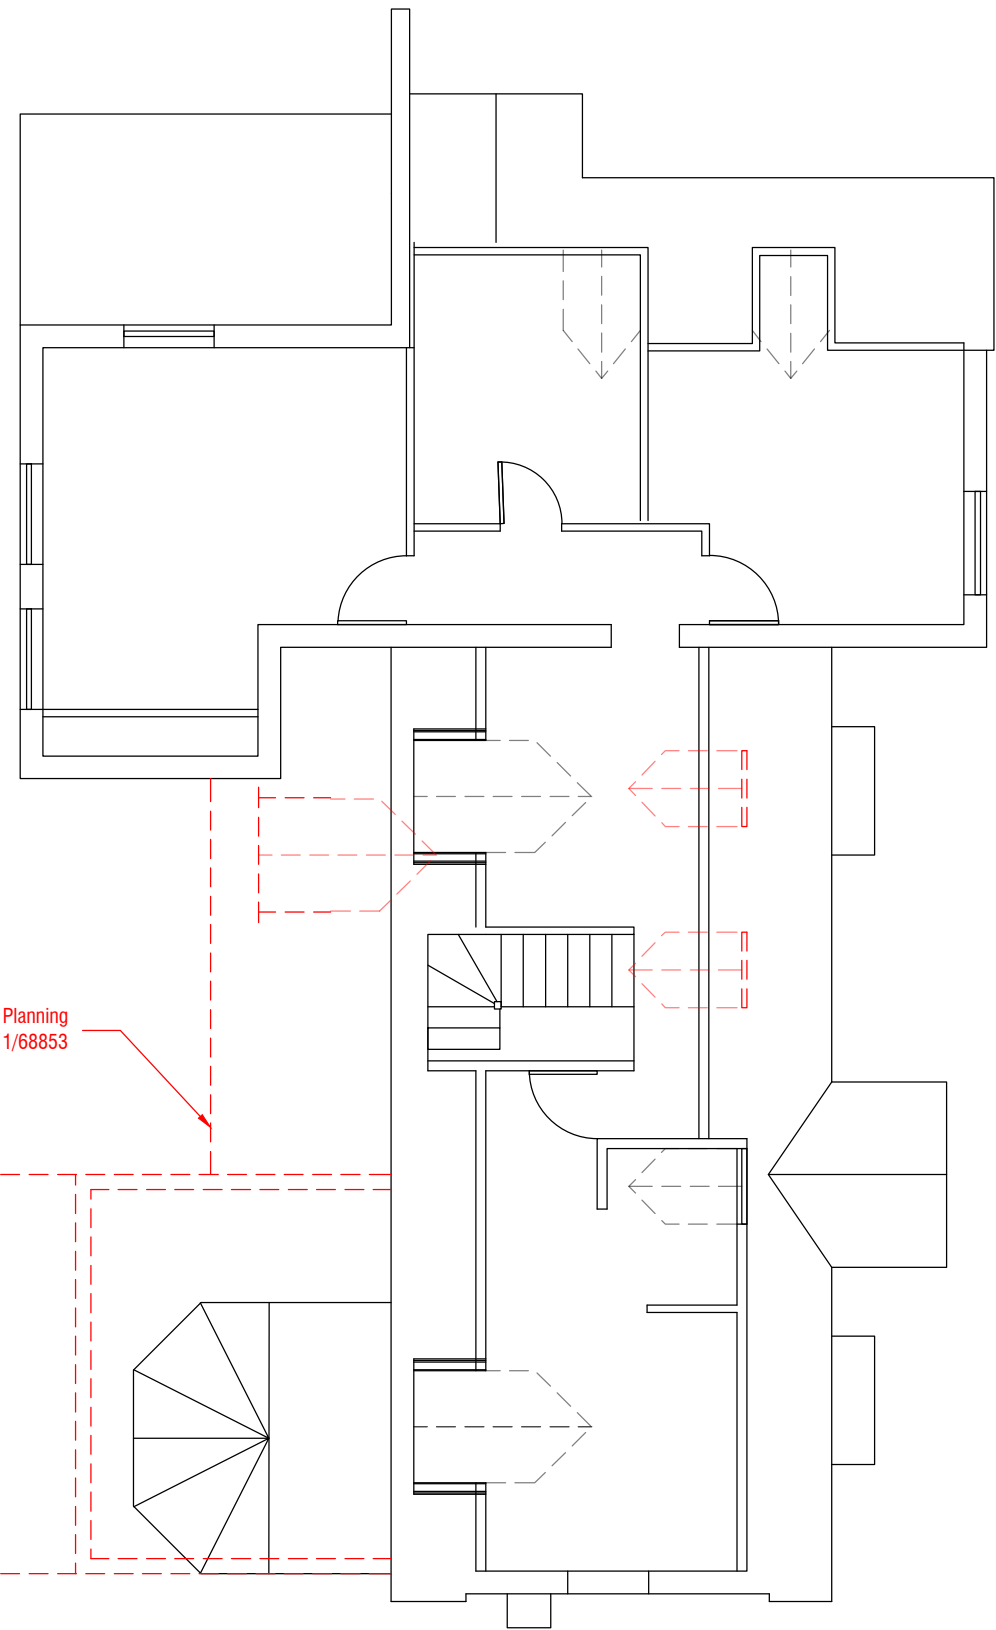

First Floor

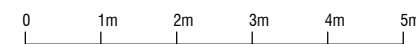

E	~	-	-
D	~	-	-
C	~	-	-
B	-	-	-
A	Initial Issue	GA	5/8/23
Rev	~Notes~	Drawn	Date

Important Notes :

1. Dimensions NOT to be scaled ~ please consult Project Aymes if in doubt.
2. Dimensions displayed in metres unless specified otherwise.

Project:	The Coach House Old Bursledon SO31 8DH
Drawing Titles:	Existing Plans

Drawing Status:	PRELIMINARY	Scale @ A3:	1:100
Drawn By:	G.Aymes	Date:	5th August 2023
Drawing No:	173	Sheet No:	001
		Revision	A

Gideon Aymes · CEng MICE
Civil Engineer · Project Manager

Project Aymes
7 Newton Close
Whiteparish
Salisbury
Wiltshire
SP5 2SP



M: 07775 826 818
E: gideon@projectaymes.com
W: projectaymes.com