


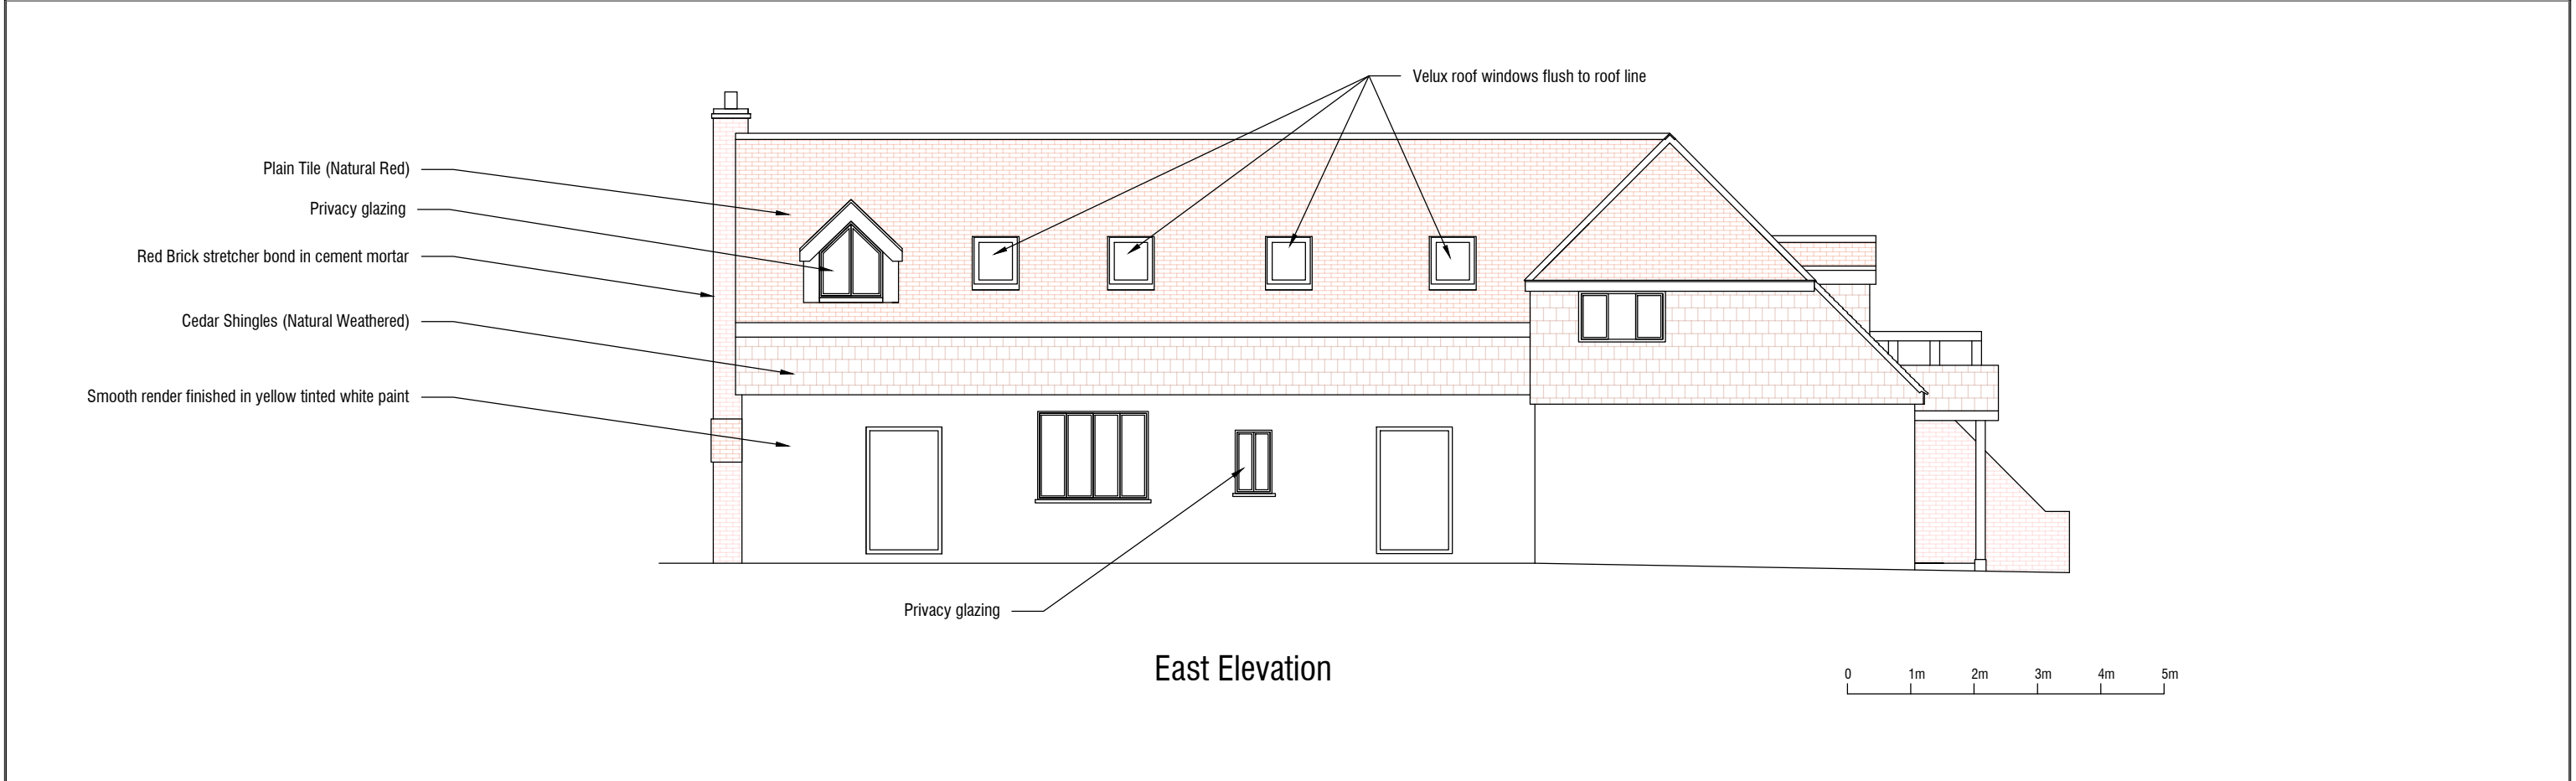

E	~	-	-	Important Notes : 1. Dimensions NOT to be scaled ~ please consult Project Aymes if in doubt. 2. Dimensions displayed in metres unless specified otherwise.	Project:	The Coach House Old Bursledon SO31 8DH	Drawing Status:		PRELIMINARY	Scale @ A3:		1:100		Gideon Aymes · CEng MICE Civil Engineer · Project Manager Project Aymes 7 Newton Close Whiteparish Salisbury Wiltshire SP5 2SP M: 07775 826 818 E: gideon@projectaymes.com W: projectaymes.com
D	~	-	-				Drawing Titles:	Proposed Elevations East and West	173	006	A			
C	~	-	-											
B	-	-	-											
A	Initial Issue	GA	5/8/23											
Rev	~Notes~		Drawn	Date										

