
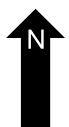
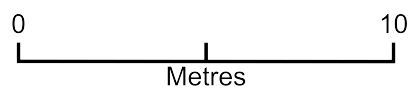


# Unit R1 Hedge End Trade Bar, Tollbar Way, Southampton

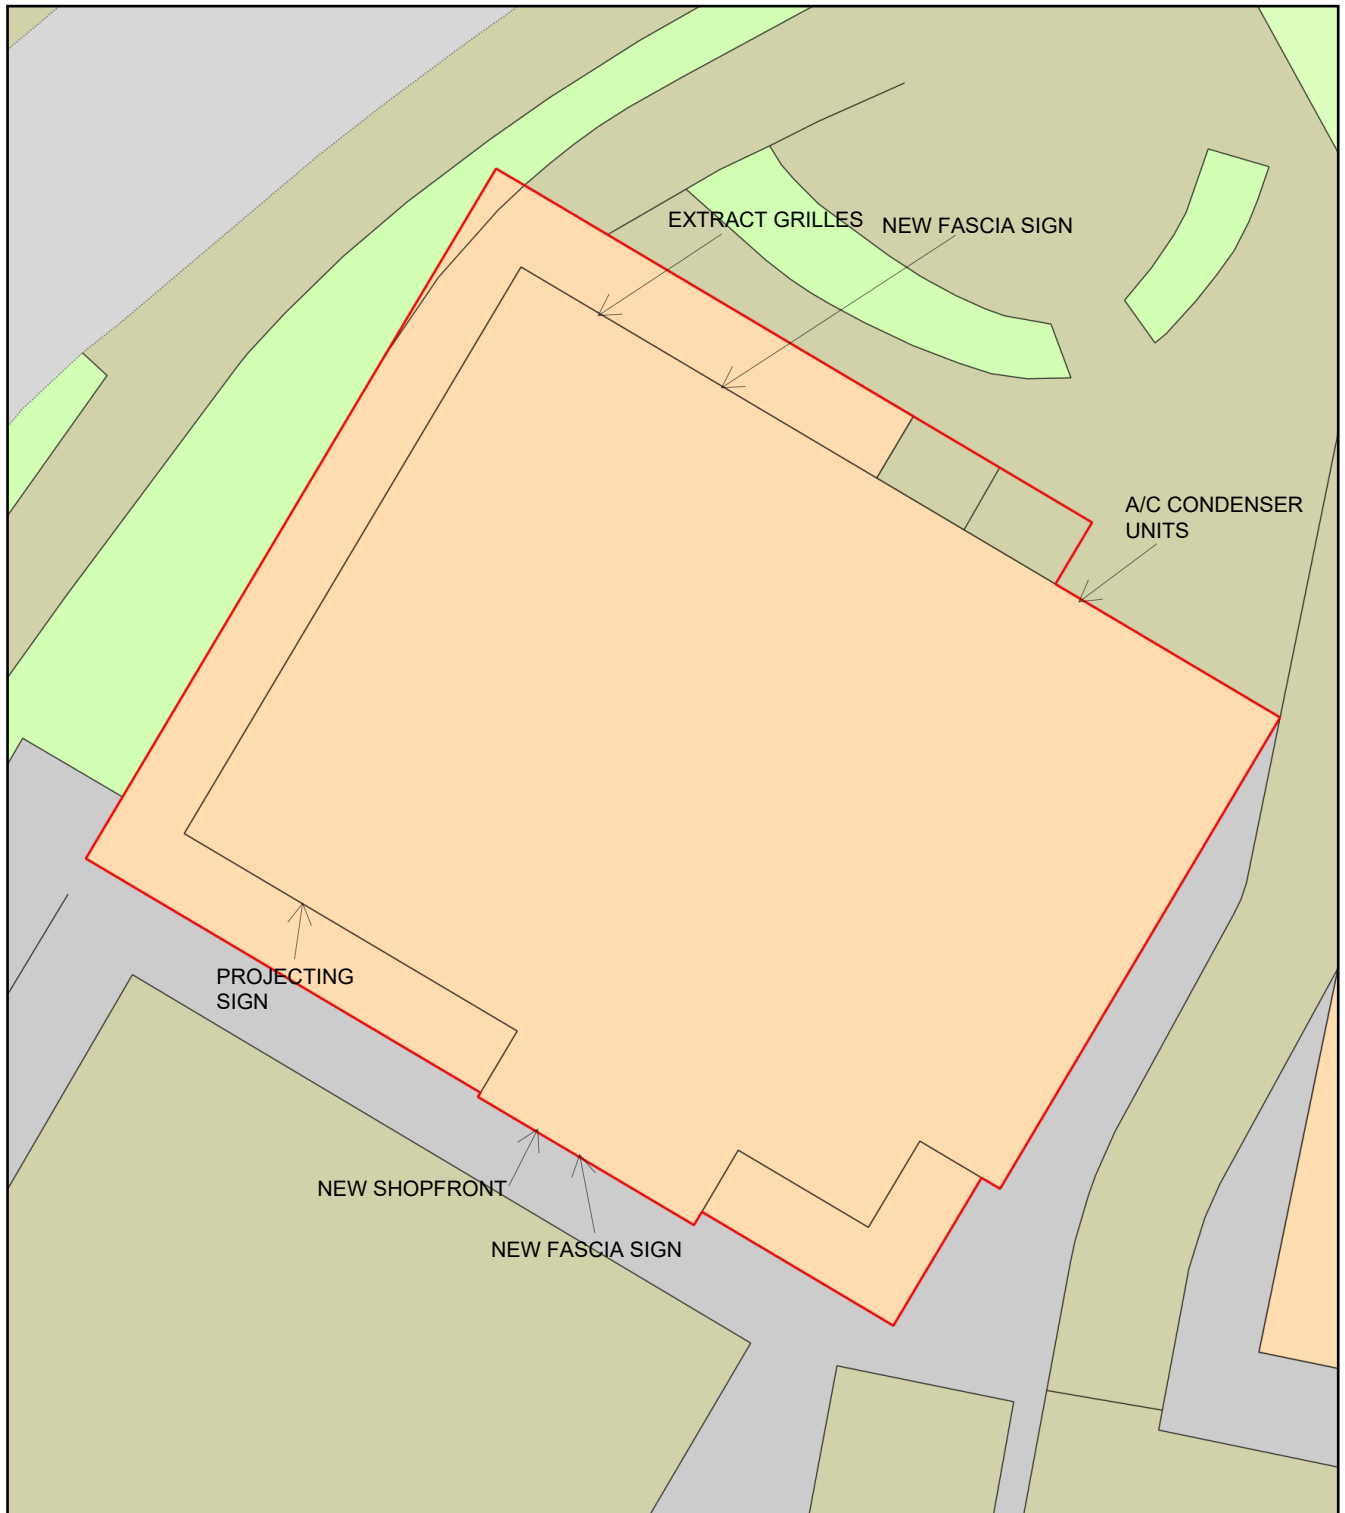

Plan Produced for: Sara Humphries

Date Produced: 11 Aug 2023

Plan Reference Number: TQRQM23223113147174

Scale: 1:200 @ A4