


Footprint Drawing of 8 x 12 Apex Shed
Ref: H_23_95325 PL – The Vicarage, SO31 8BW

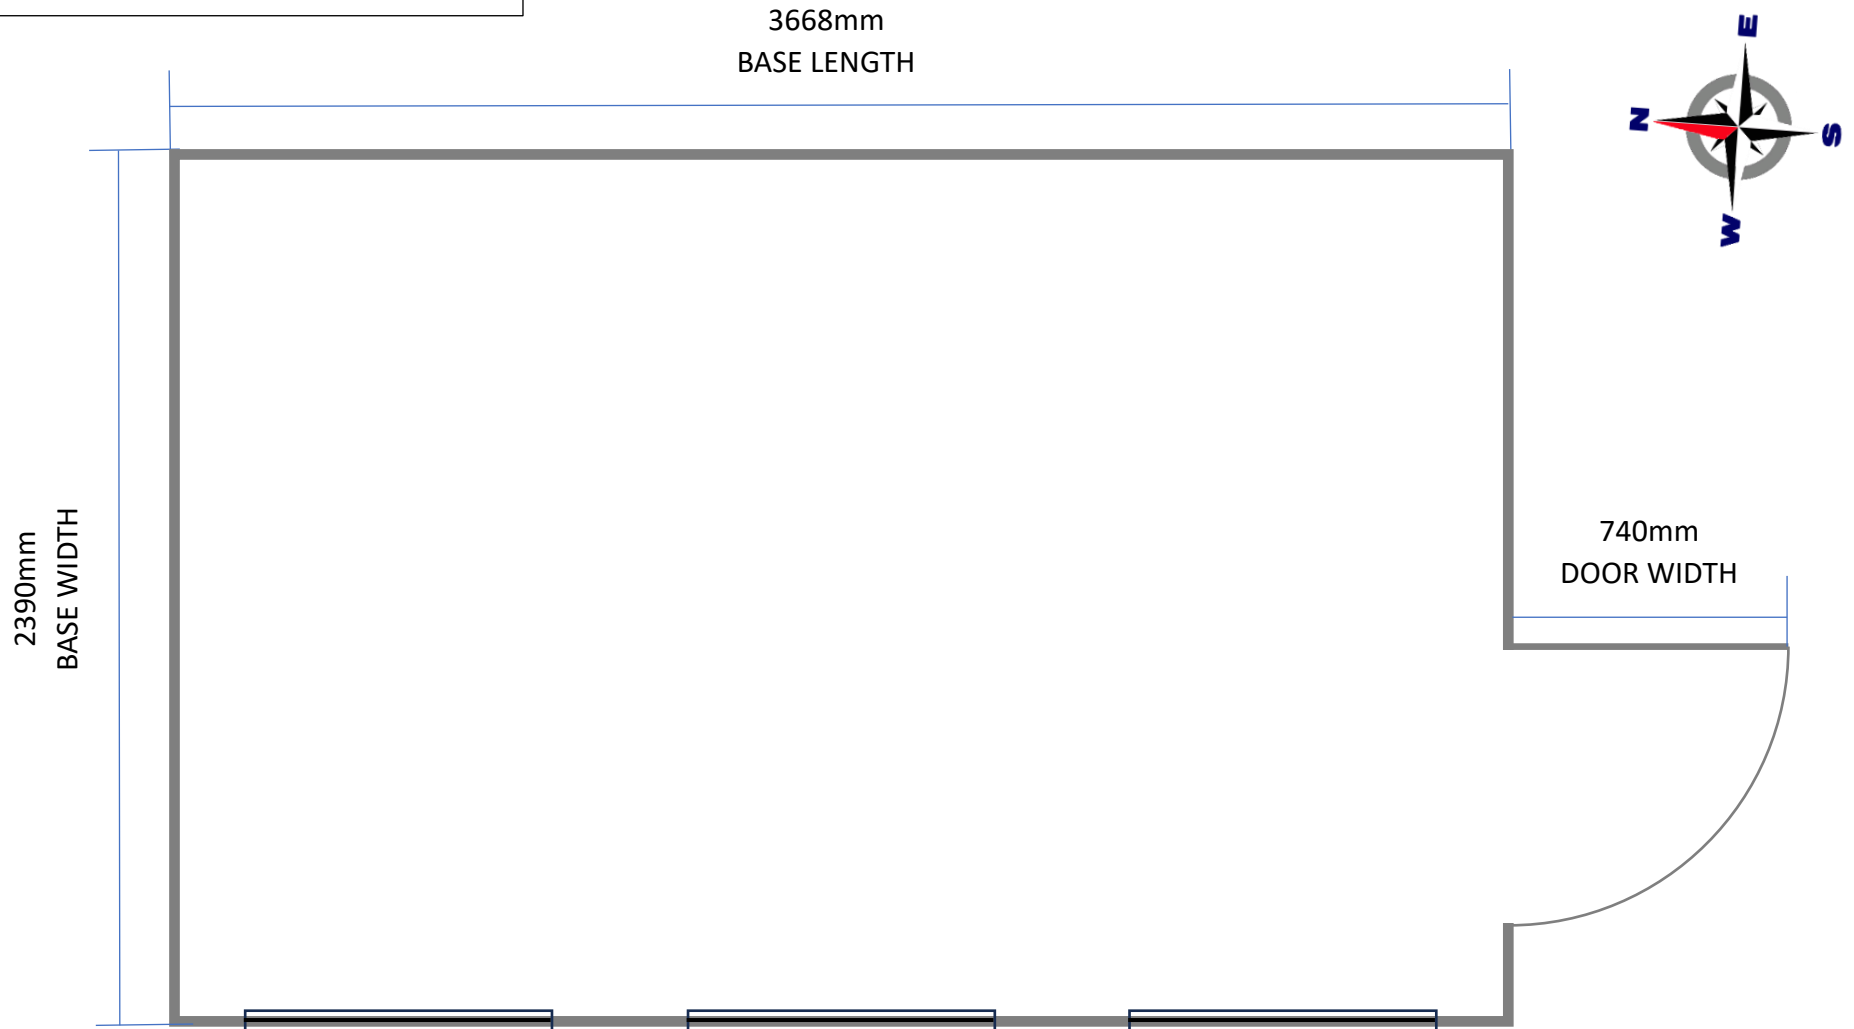

Ref: H_23_95325 PL
The Vicarage,
School Road, Bursledon, SO31 8BW

0 SCALE 1:20.7* 1000

*When printed on A4 paper