


Mats Ordered	FROM	DATE	Fabricated By	SIGN *1	DATE	Client-Site	Bloor Homes						
Fitted	BY	DATE	Welded By	SIGN *2	DATE	Plot-Job	Plots 392-401 Boorley Green Ph 4						
Invoiced	BY	DATE	Checked By	SIGN	DATE	Drawing No	J2						
Gas Used			welder used			Drawn by		Rev	-				
						filler wire serial No							

JOB NUMBER		
B L O 1 9 0 2 - 1 6		
GALV	P/C	CE
-	-	Y

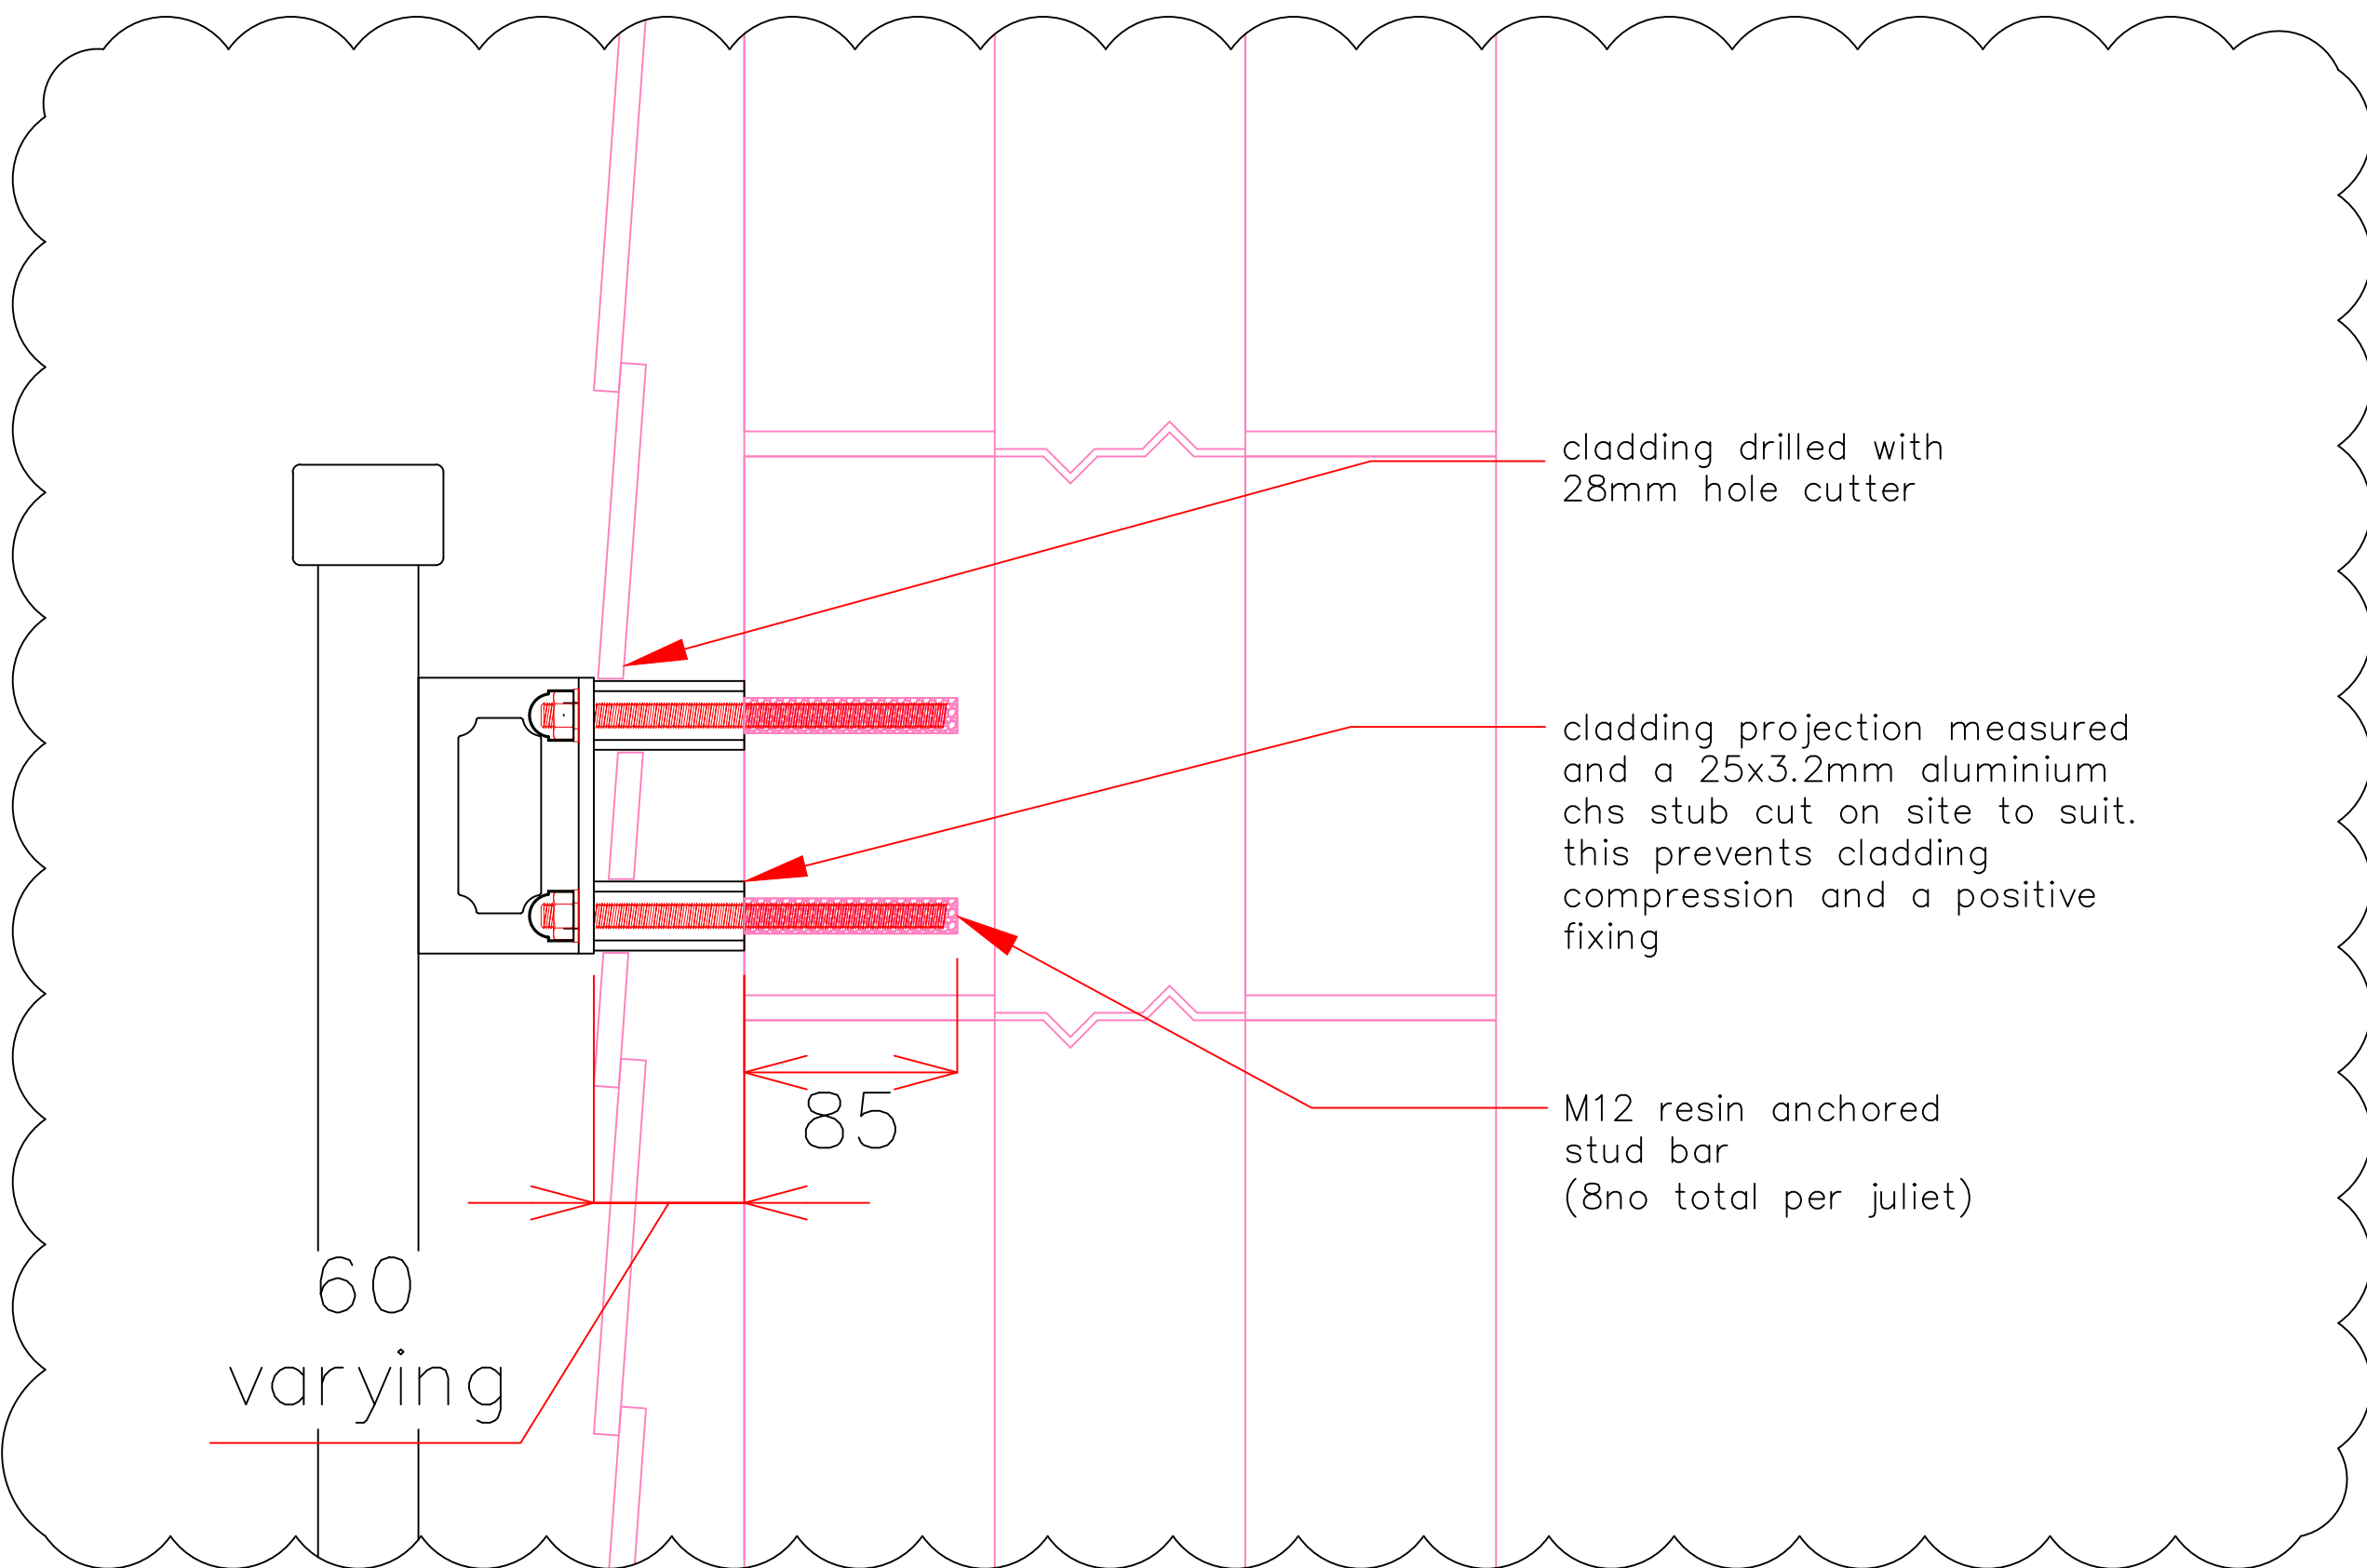

cladding drilled with 28mm hole cutter

cladding projection measured and a 25x3.2mm aluminium chs stub cut on site to suit. this prevents cladding compression and a positive fixing

M12 resin anchored stud bar (8no total per Juliet)