



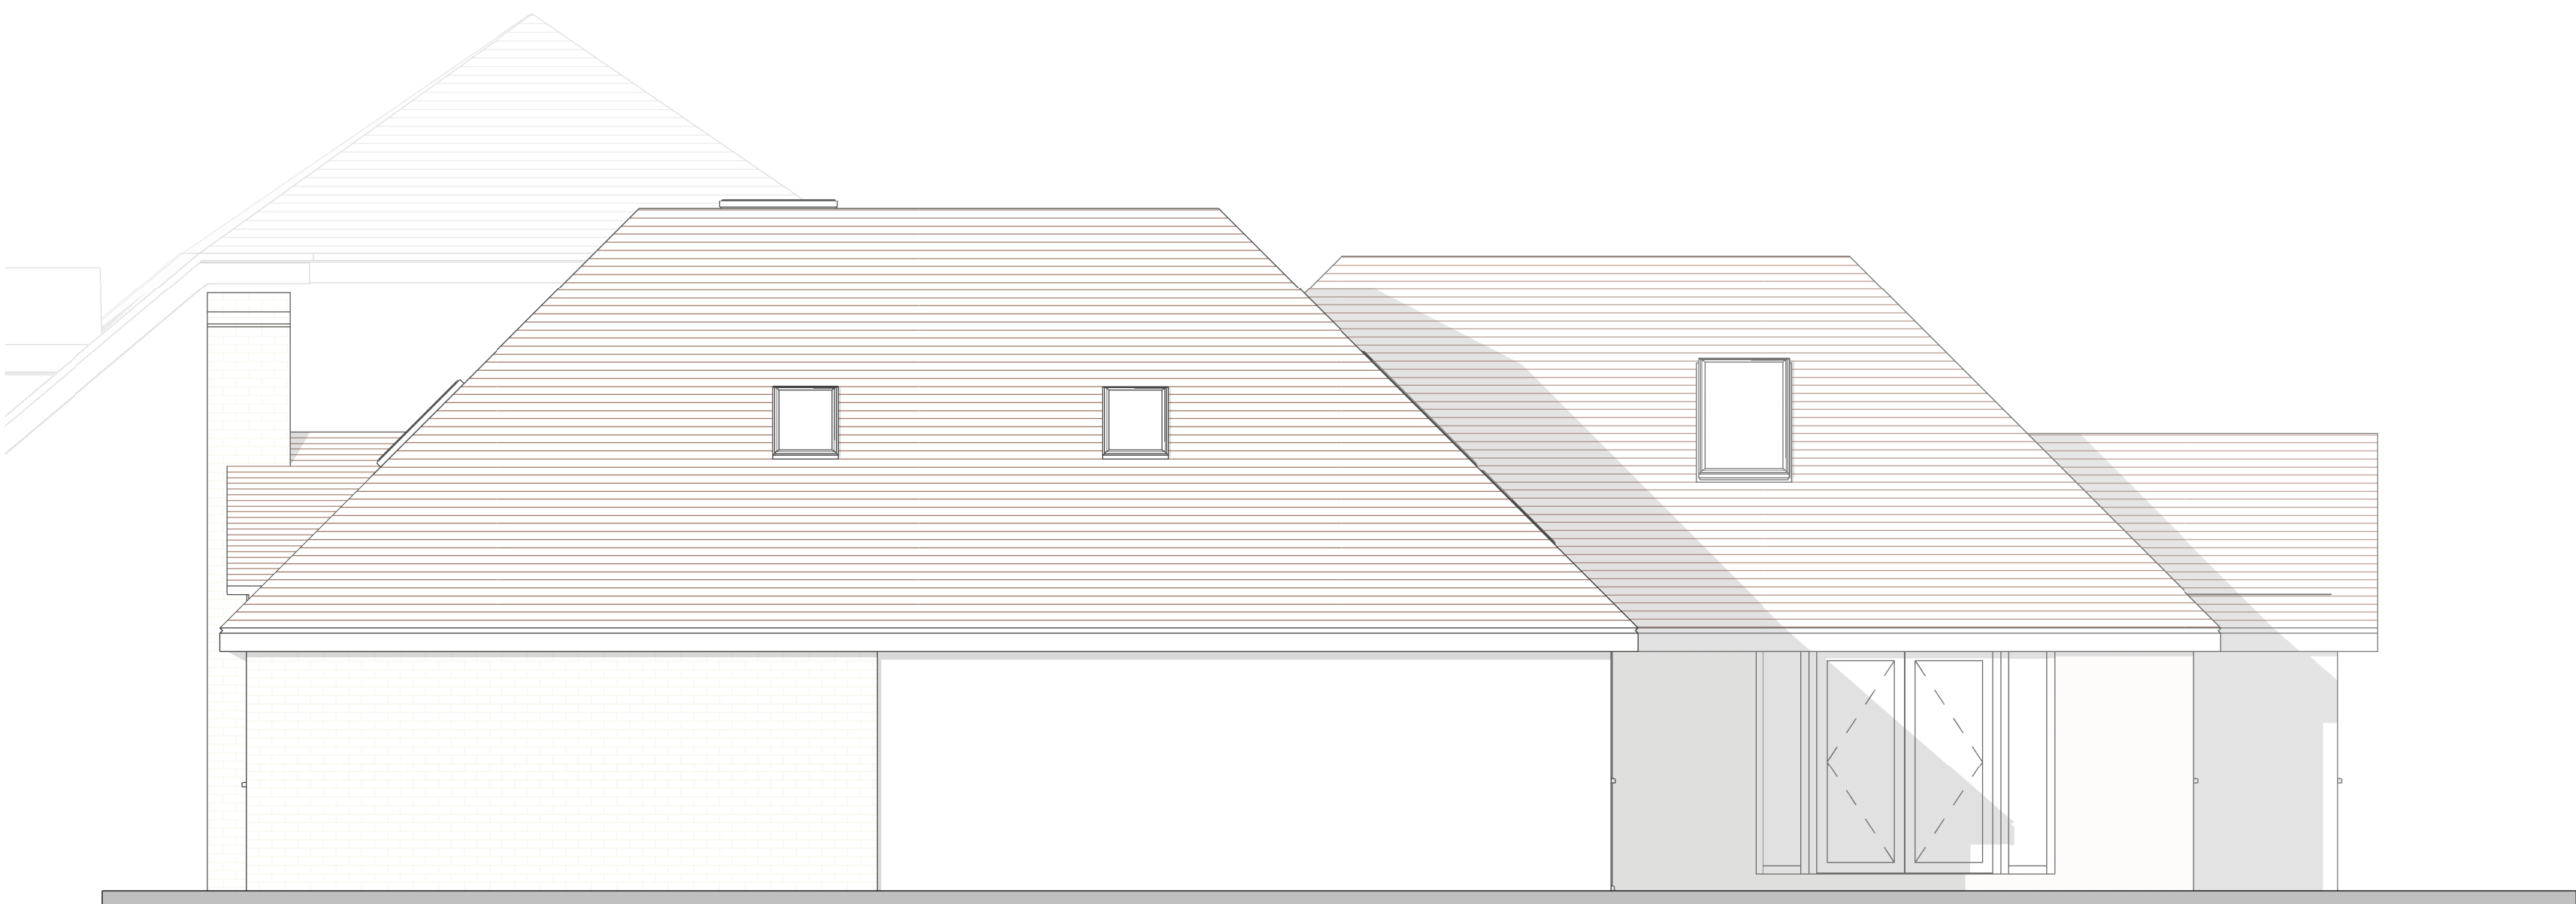

South Elevation as Existing
1 : 50

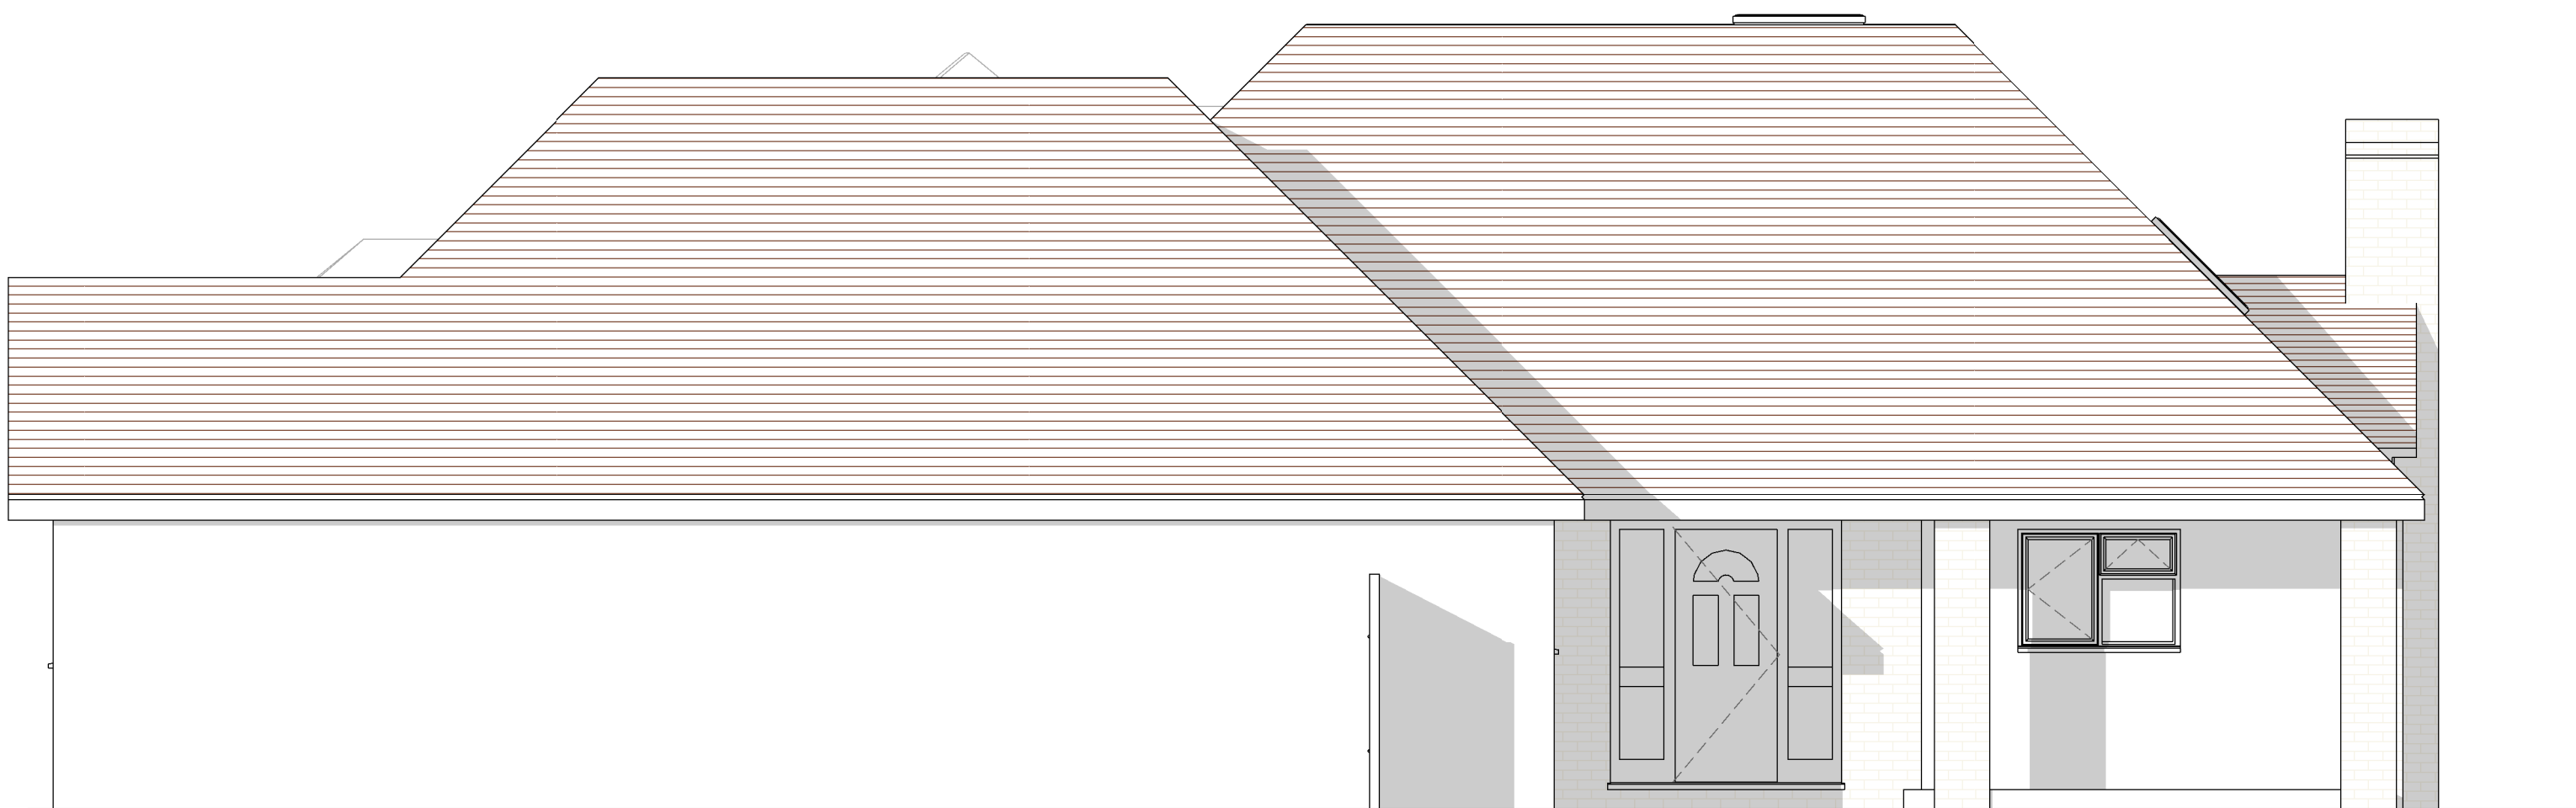

East Elevation as Existing
1 : 50



West Elevation as Existing
1 : 50



North Elevation as Existing
1 : 50

0 1 2 3 4 5m
Scale - 1:50