


# Glen Rosa, Hambledon Lane, SO31 8DR

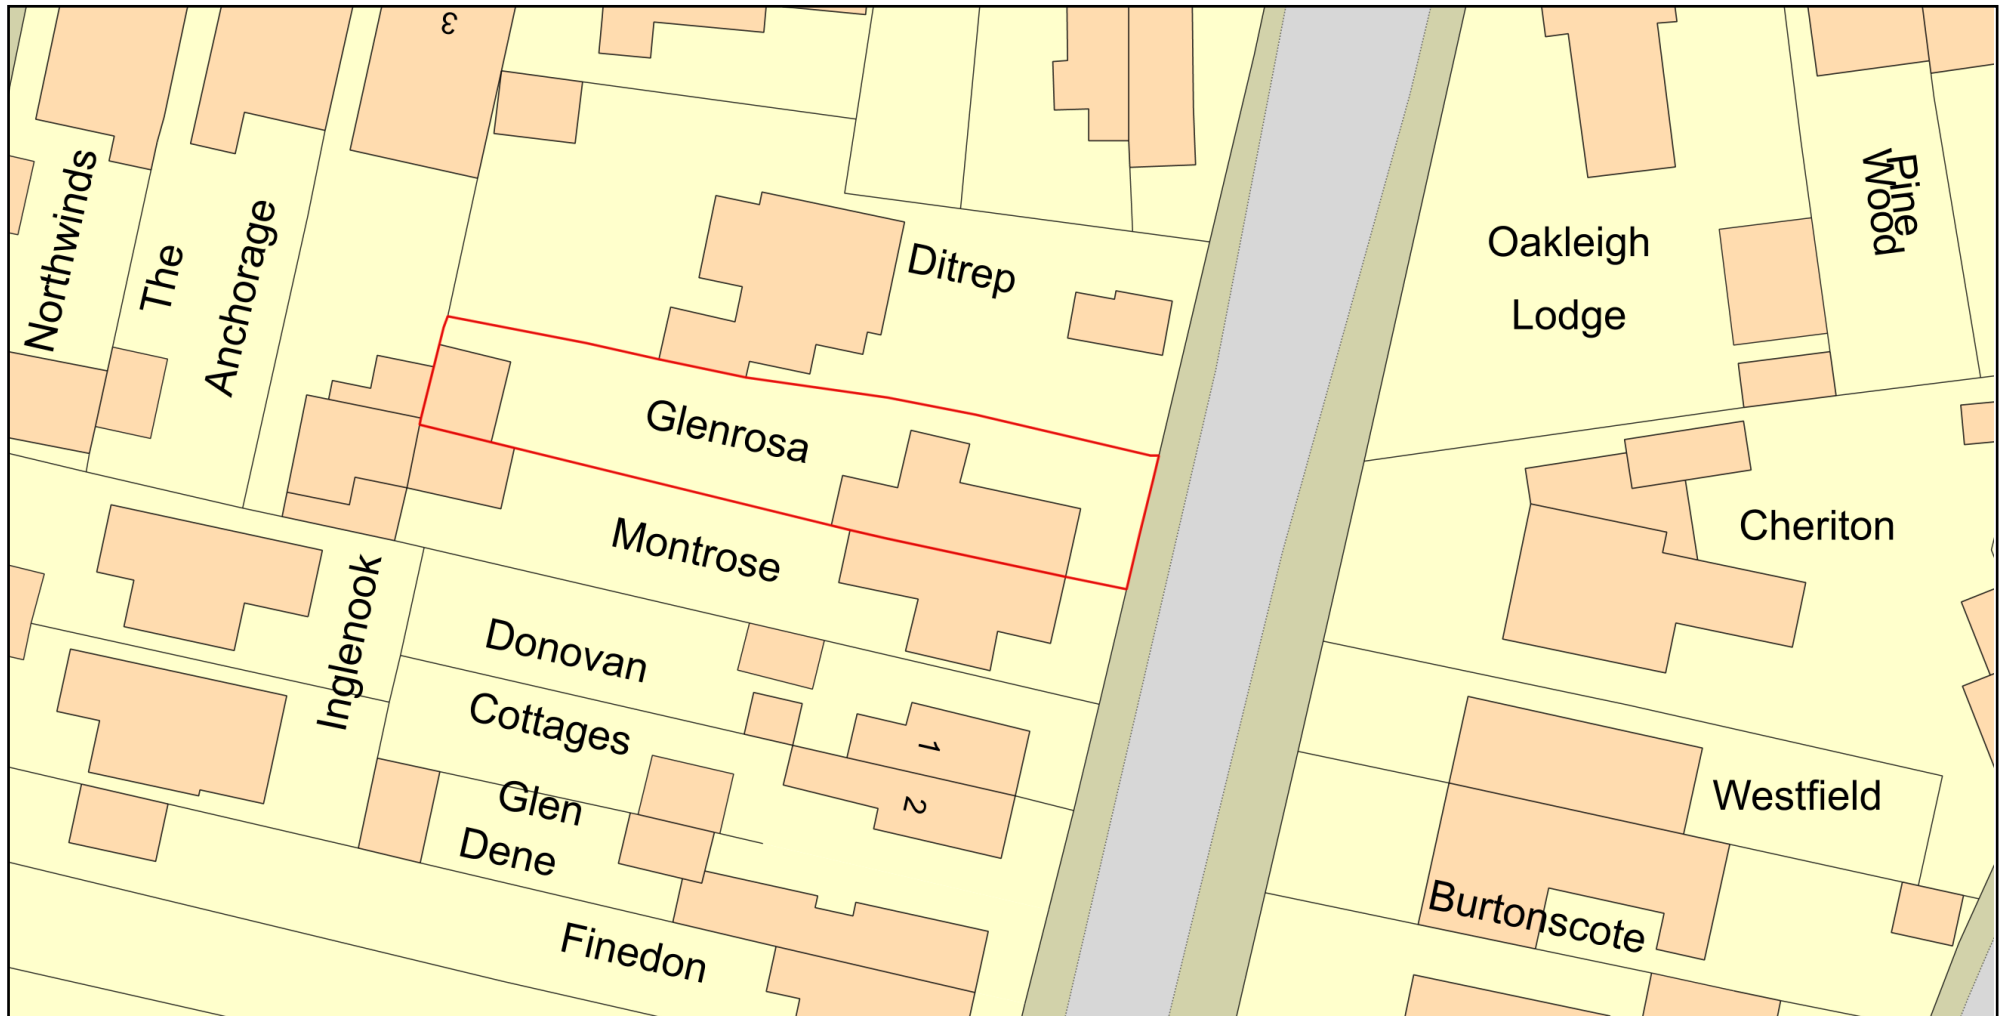

0 20  
Metres



Plan Produced for: Mike Ellis  
Date Produced: 07 Jun 2023  
Plan Reference Number: TQRQM23158091218330  
Scale: 1:500 @ A4

© Crown copyright and database rights 2023 OS 100042766

