


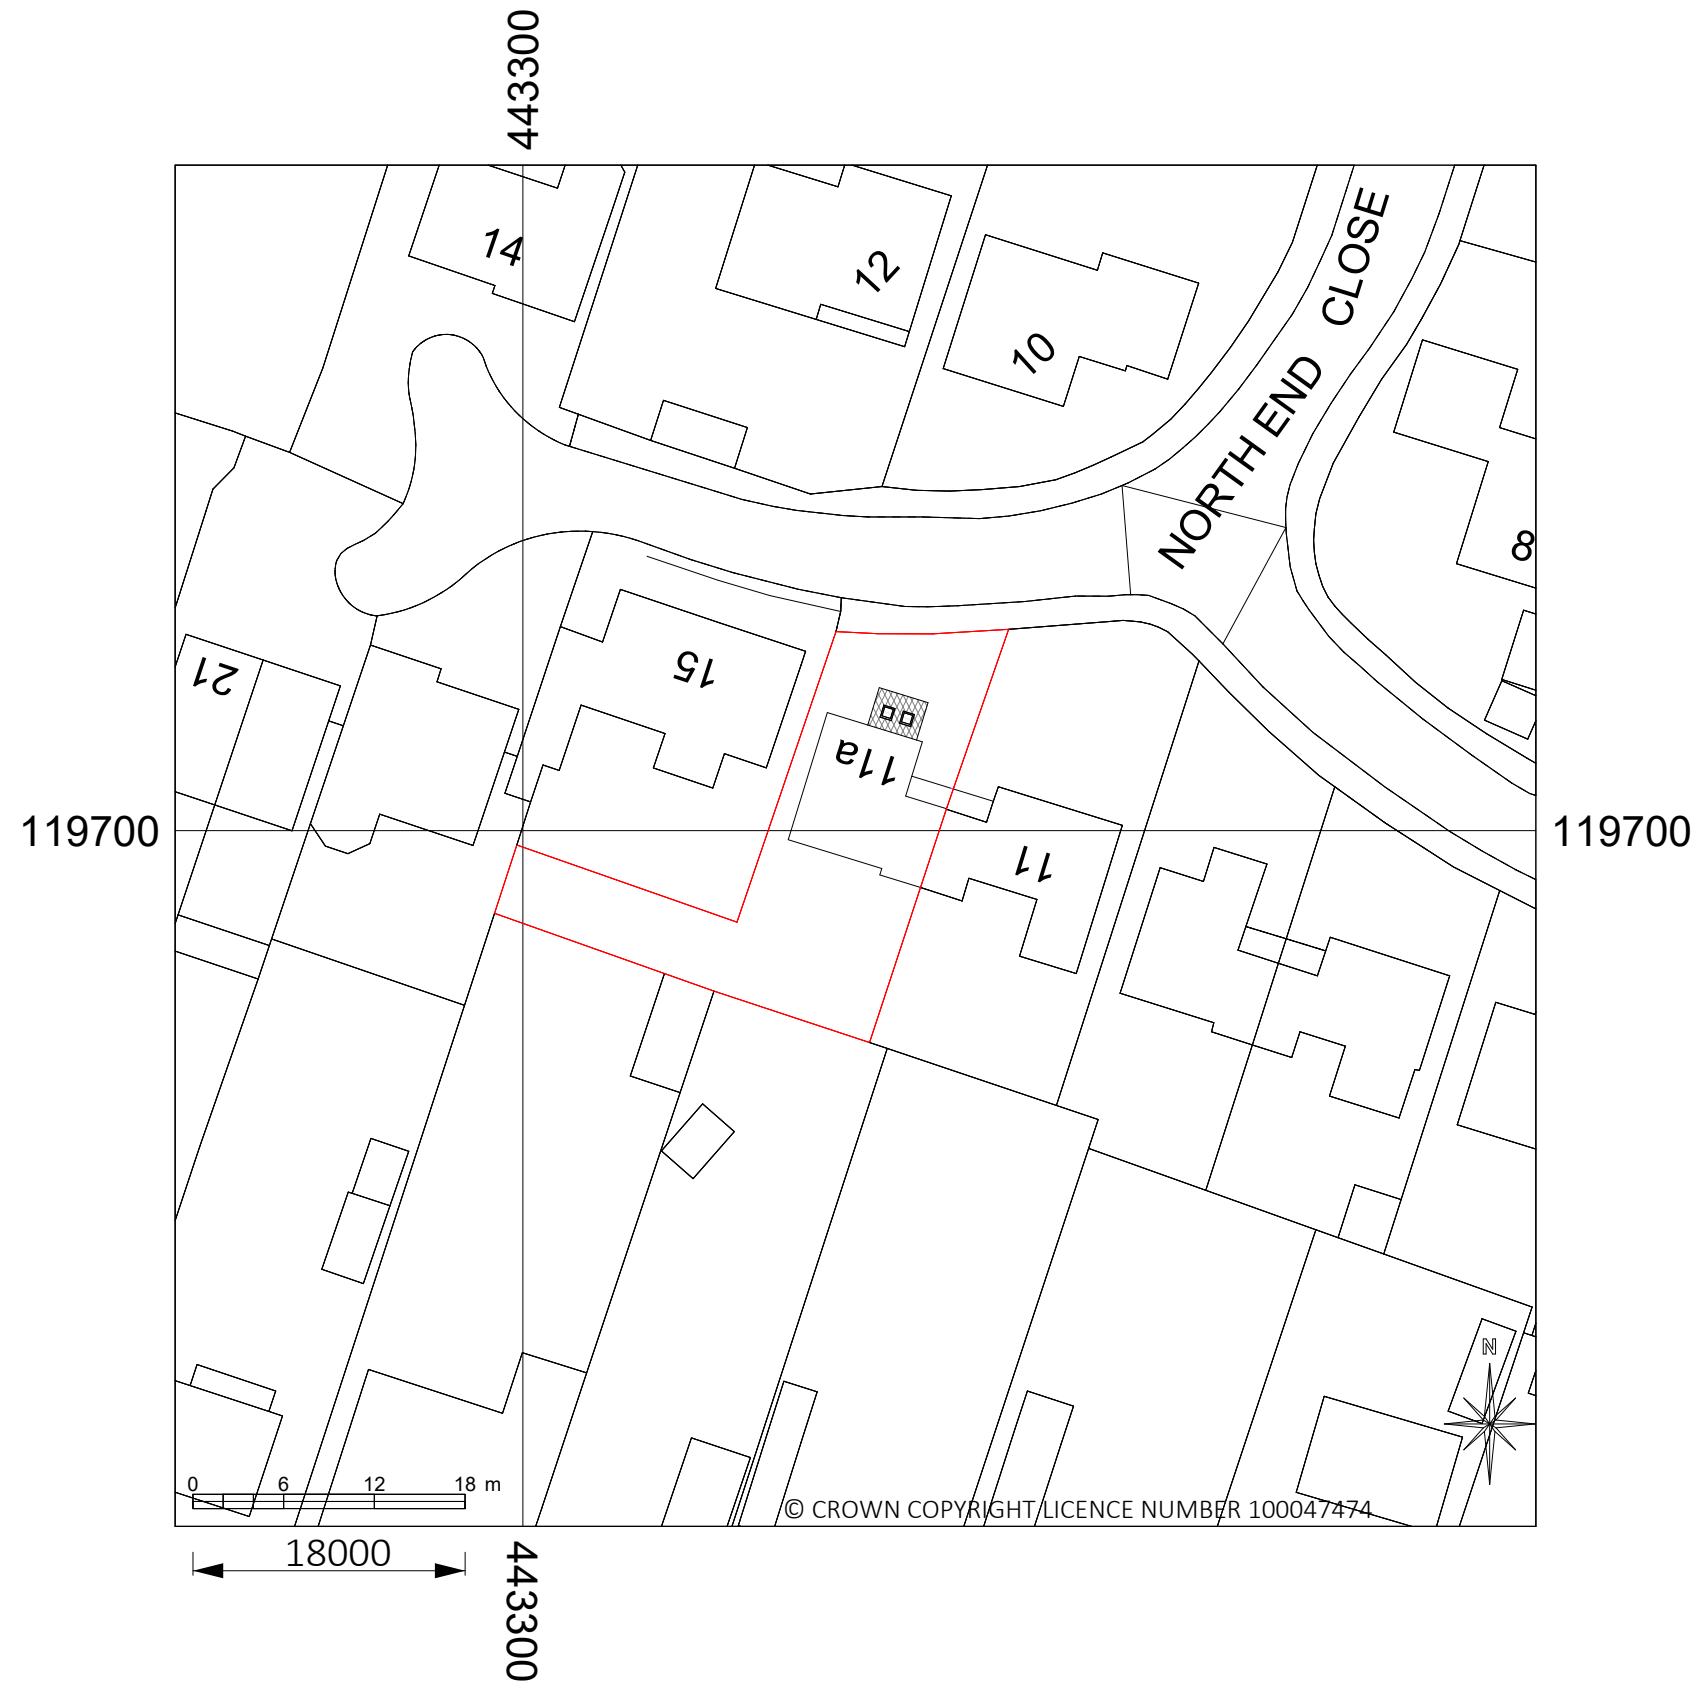

Company Contact Details
IHD Architectural Services Ltd
23 Shamrock Way, Hythe Marina,
Southampton, SO45 6DY
Tel: 023 8178 0950
E-mail: info@ihd-architecturalservices.com
www.ihd-architecturalservices.com

Scale
1:500
10000mm
5000

Page Size
A3

Drawn By
Simon Ashworth
Checked By
Simon Ashworth

Plan No.
TRA 2305
Plan Date
AUG 2023

Revision

Client
Mr Travis

Site Address
11a North End Close
Chandlers Ford
Eastleigh
Hampshire
SO53 3HY

Project
Single storey
front extension

Plan Title

Block Plan

© All drawings and notes are copyright to IHD Architectural Services Ltd and must not be reproduced without prior consent