



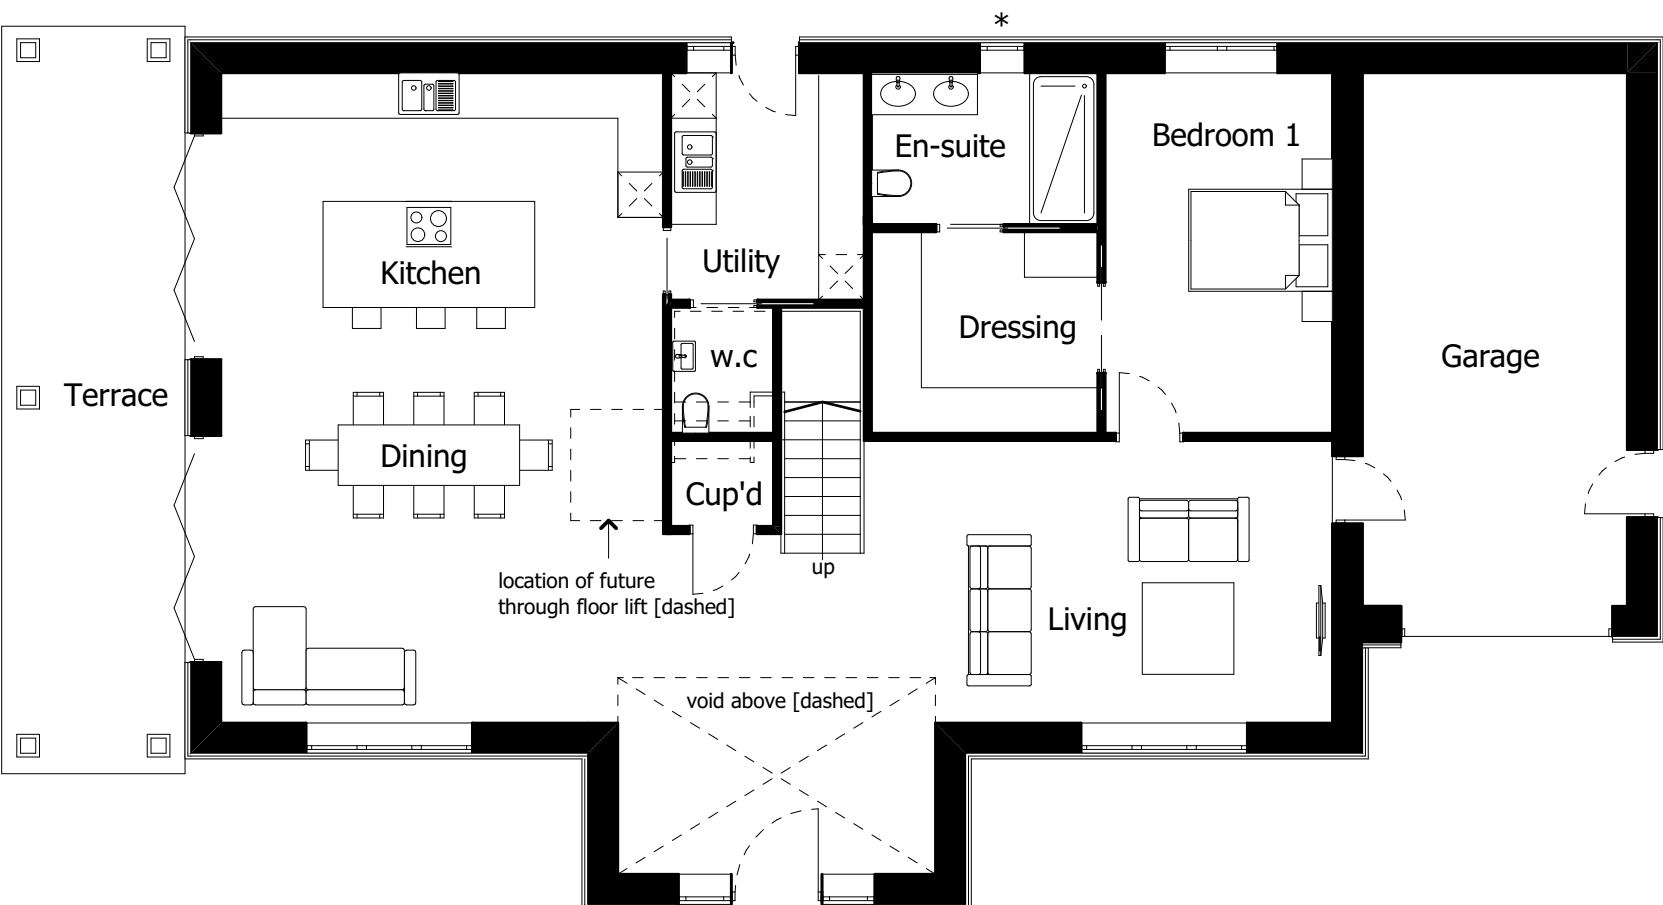

GROUND FLOOR [1:100]

*Obscure Glazing

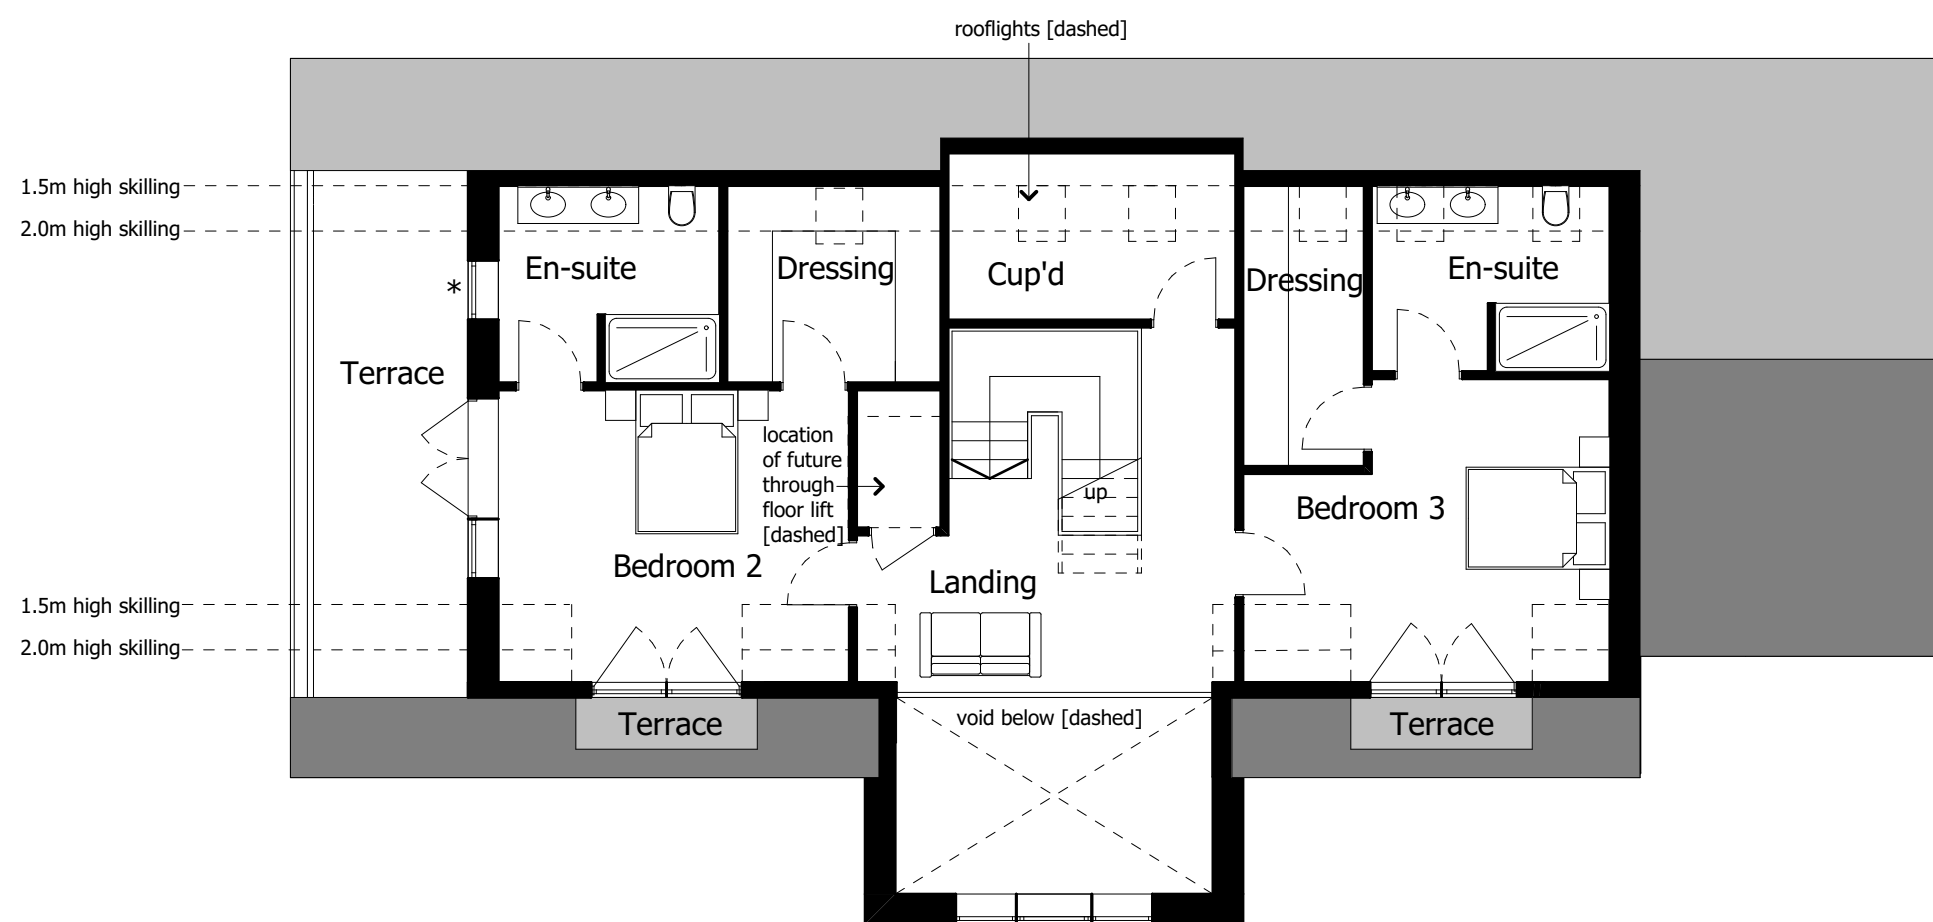

FIRST FLOOR [1:100]