
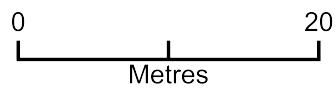


Log Cabin

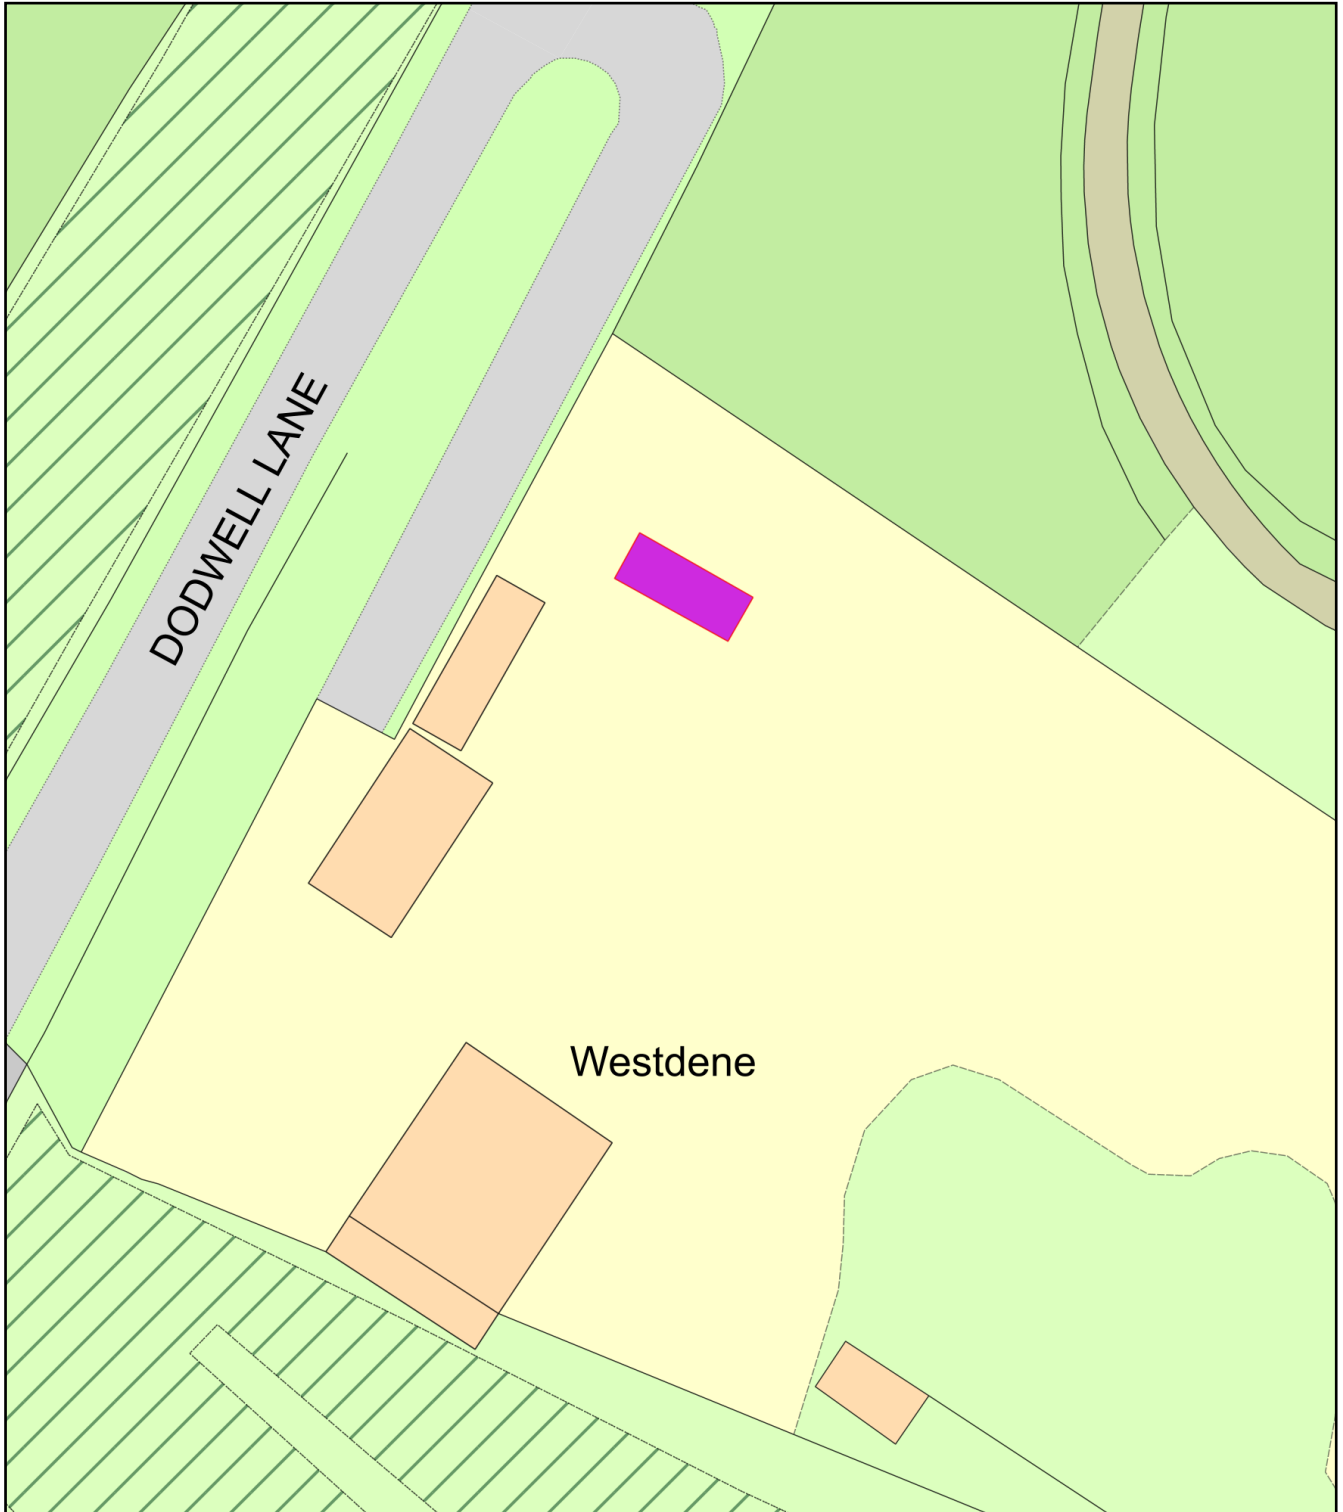

Plan Produced for: EASTLEIGH BOROUGH COUNCIL

Date Produced: 20 Aug 2023

Plan Reference Number: TQRQM23232212731937

Scale: 1:500 @ A4