


Location Plan

Site Address: Fleming Park District Park, Passfield Avenue, Eastleigh, SO50 9NL



Date Produced: 22-Aug-2023

Scale: 1:1250 @A3

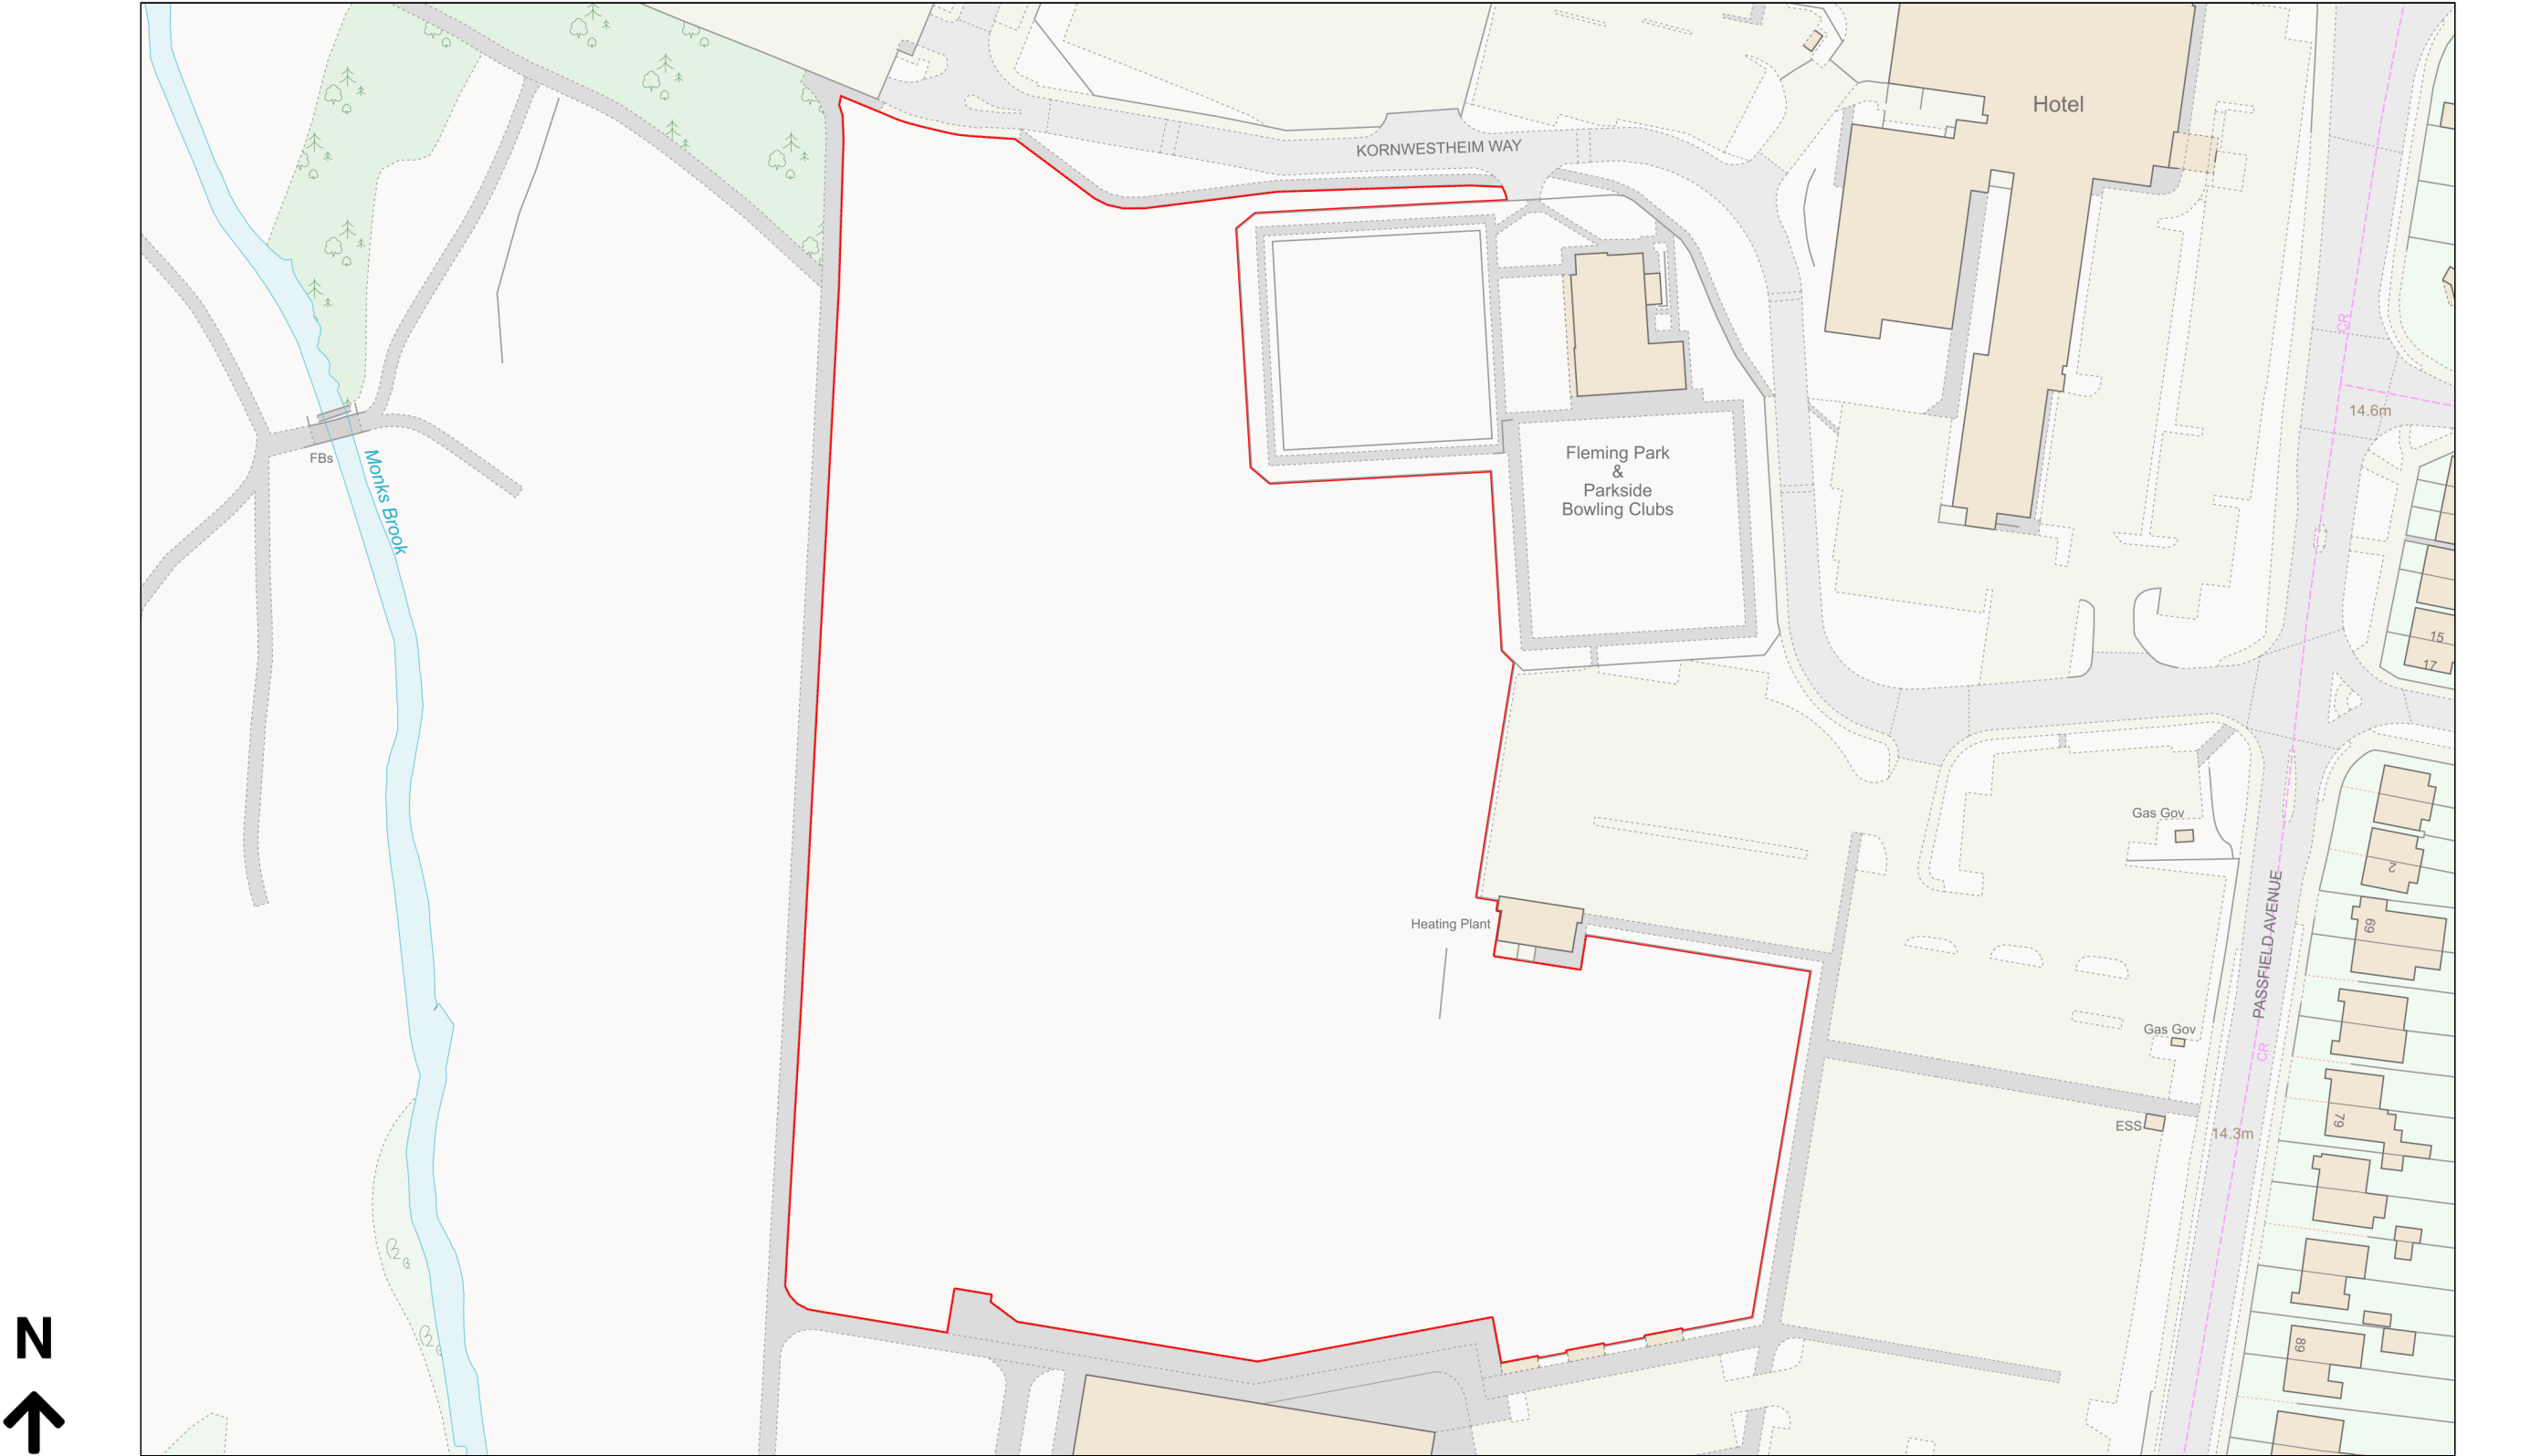

Planning Portal Reference: PP-12359194v1