



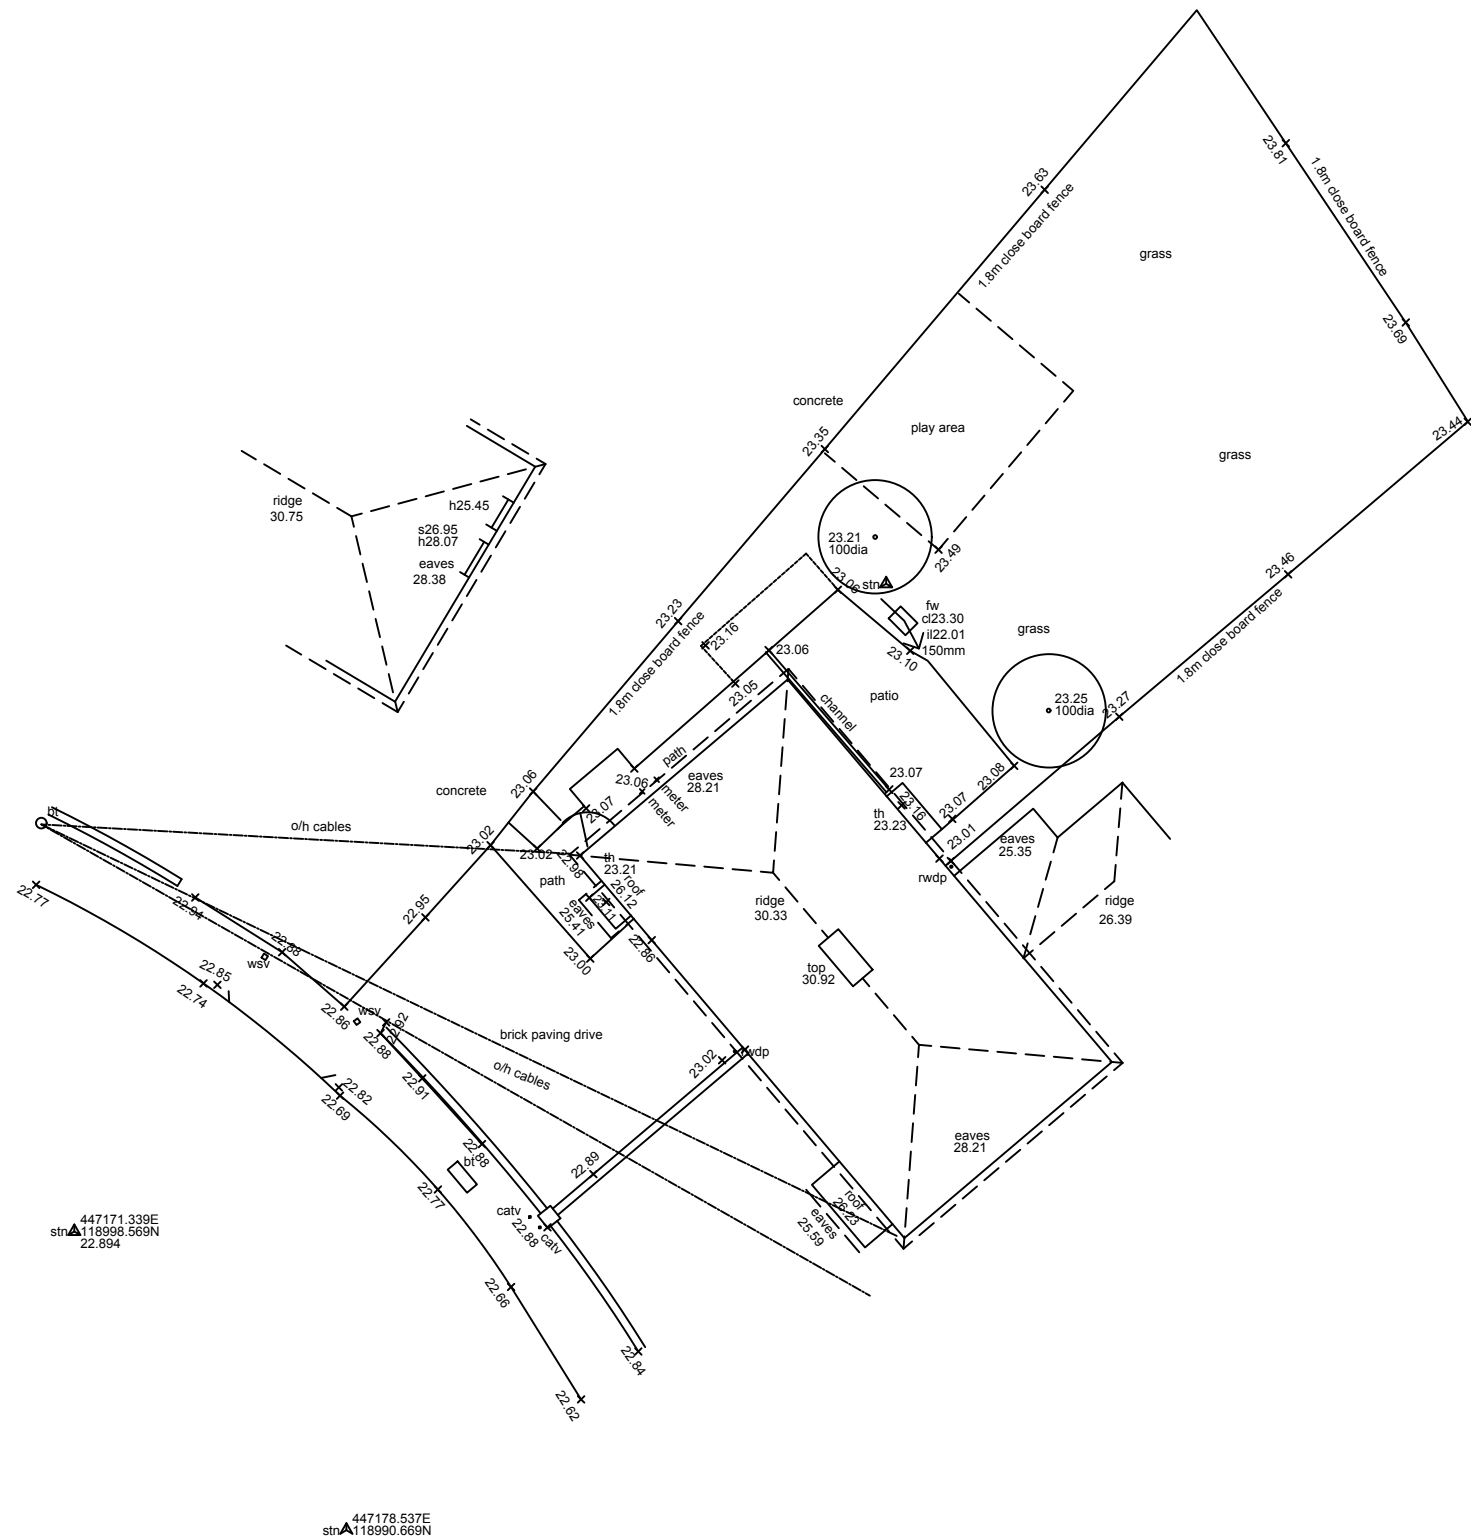

- KEY:
- bt British Telecom
  - cb Control Box
  - cl Cover Level
  - ctv Cable Television
  - dk Drop Kerb
  - el Electric
  - ep Electricity Pole
  - fh Fire Hydrant
  - gu Gully
  - gsv Gas Stop Valve
  - ht Height
  - ic Inspection Cover
  - il Invert Level
  - lp Lamp Post
  - mkr Marker
  - o/h Overhead
  - pb Post Box
  - pxg Pram Crossing
  - np Name Plate
  - rs Road Sign
  - sv Stop Valve
  - tb Telephone Box
  - tl Traffic Light
  - tt Top of Tree
  - th Threshold
  - tw Top of Wall
  - utl Unable to Lift
  - vp Vent pipe
  - wm Water Meter
  - wsv Water Stop Valve

© Light House Studio

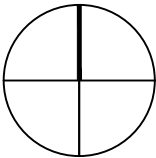

A3

DO NOT SCALE  
USE FIGURED  
DIMENSIONS  
ONLY

#### Notes:

- All dimensions to be checked on site.
- All drawings to be in conjunction with all relevant Architects and Engineer's drawings and specifications.
- Any discrepancies between consultants drawings, schedules or specifications to be reported to the Contract Administrator or Architect before any work commences.
- The Contractor's attention is drawn to the Health & Safety matters identified in the Health & Safety plan as being potentially hazardous.
- These items should not be considered as a full and final list
- The Work Package Contractor's normal Health & Safety obligations still apply when undertaking constructional operations both on and off site.
- Light House Studio takes no responsibility for the local of legal boundaries indicated on this drawing and advises a separate drawing to be completed by a specialist surveyor in order to establish exact boundaries.
- DWG files provided for information only. Refer to PDF record.
- The copyright of this drawing is held by Light House Studio. Not to be used for any purposes without consent.
- Light House Studio takes no responsibility with scaling issues when printing form pdf/printing/scanning of this drawing
- No persons are permitted to build / construct from these drawings
- All rights reserved to Light House Studio



#### Light House Studio

The IncuHive Space  
Mayflower Close  
Chandler's Ford  
Hampshire  
SO53 4AR

light\_house\_studio@outlook.com

A 22/08/23 Issued for planning

Rev Date Revision Details

#### Project

40 Harvey Road

#### Drawing Title

Existing Topographical Survey

#### Drawing Number

22019\_005

#### Status

Planning

#### Scale



#### Revision

A

#### Date of Origin

May 2023

1

Existing Topographical Survey

Scale: 1:200 @ A3